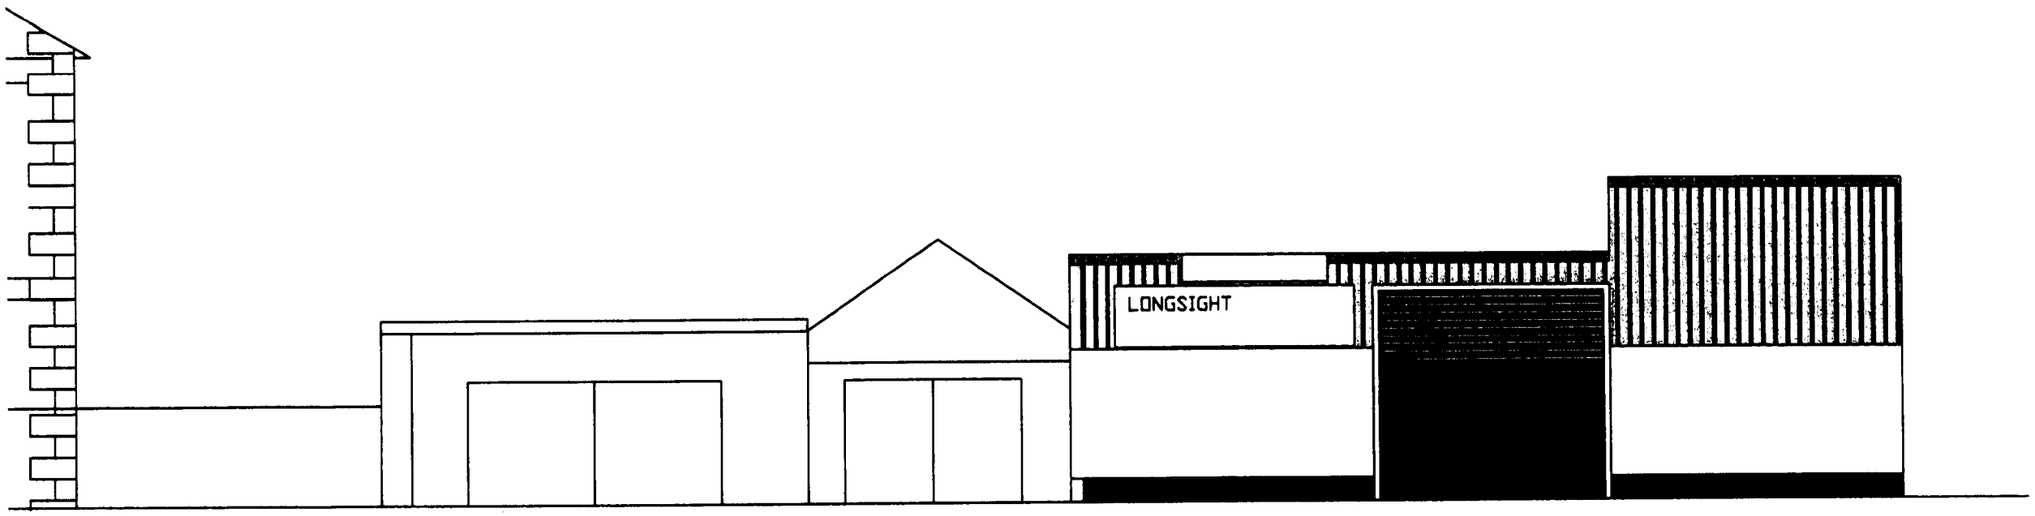

EXISTING FRONT ELEVATION

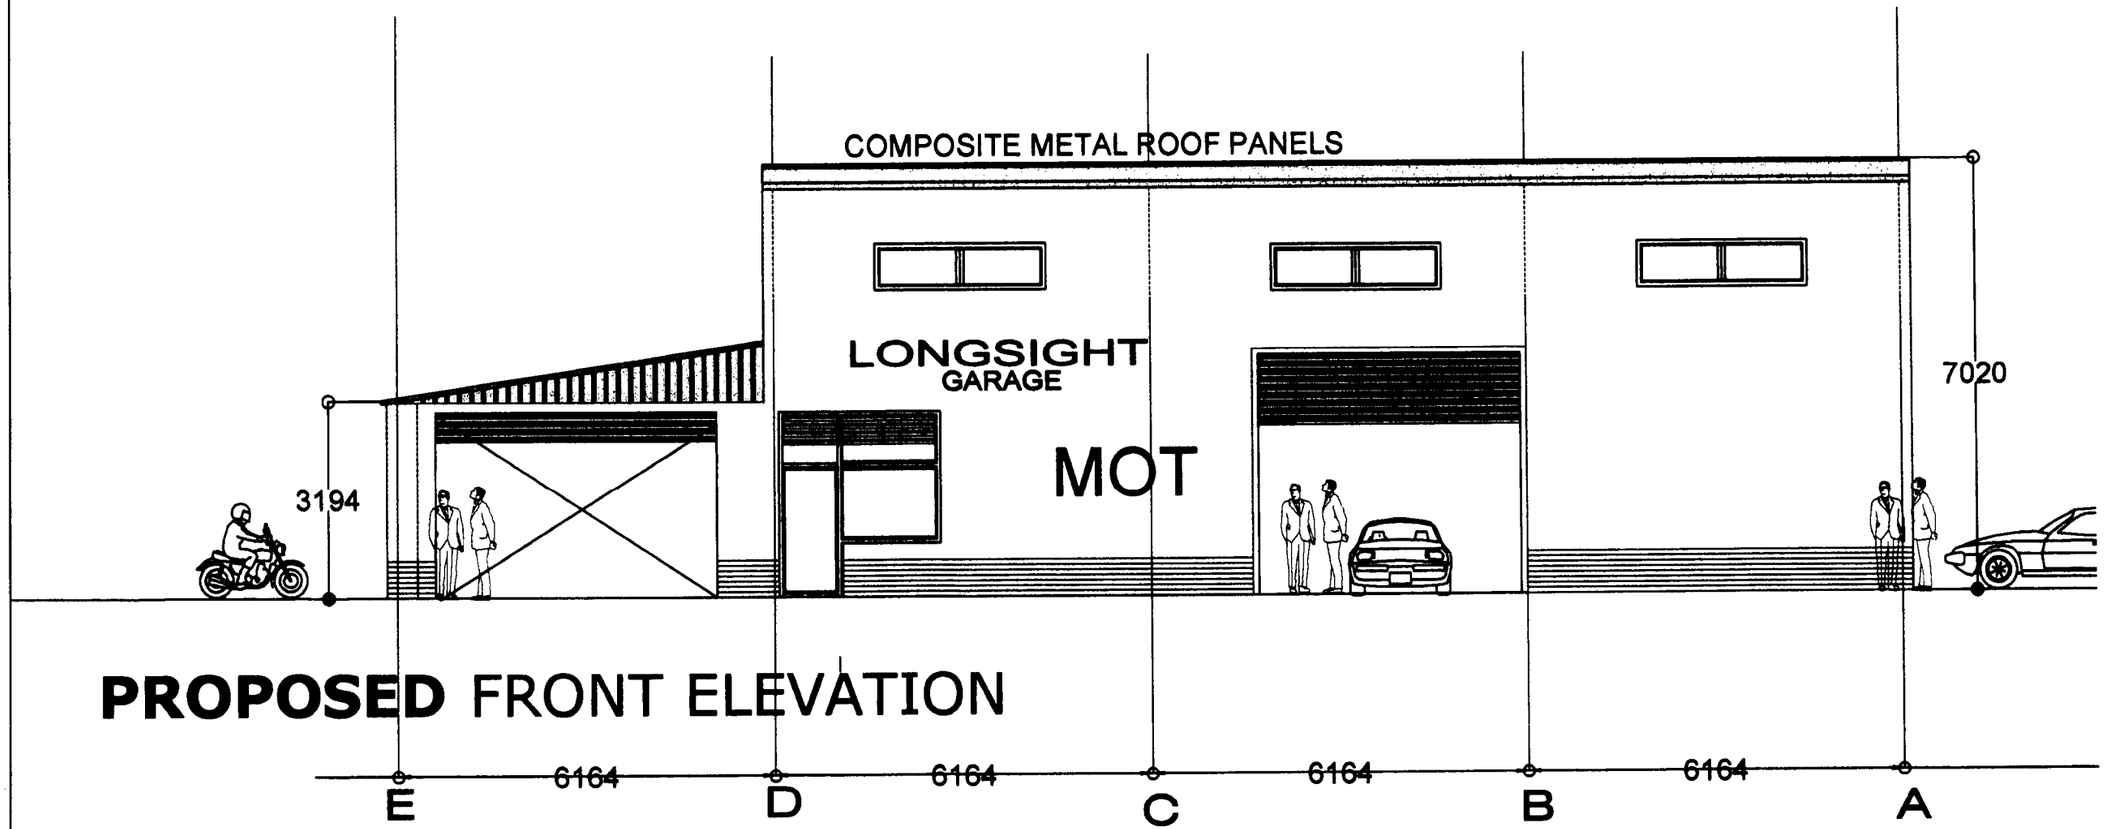

PROPOSED FRONT ELEVATION

REV A 08-12-09

N.GEDAL
BA Hons Dip ARCH RIBA
ARCHITECT

CLIENT
Longsight Garage
Greville St Manchestere

Architects
Studio NG Ltd
4 Rutters Lane
Hazel Grove
Stockport
SK7 5AY
Tel: 0161-419 - 9757
studio_ng@hotmail.co.uk

DRAWING TITLE

Existing/ Proposed Street Elevation

DRAWING NO MOT 05

SCALE	DATE
1:200	16.11.01