
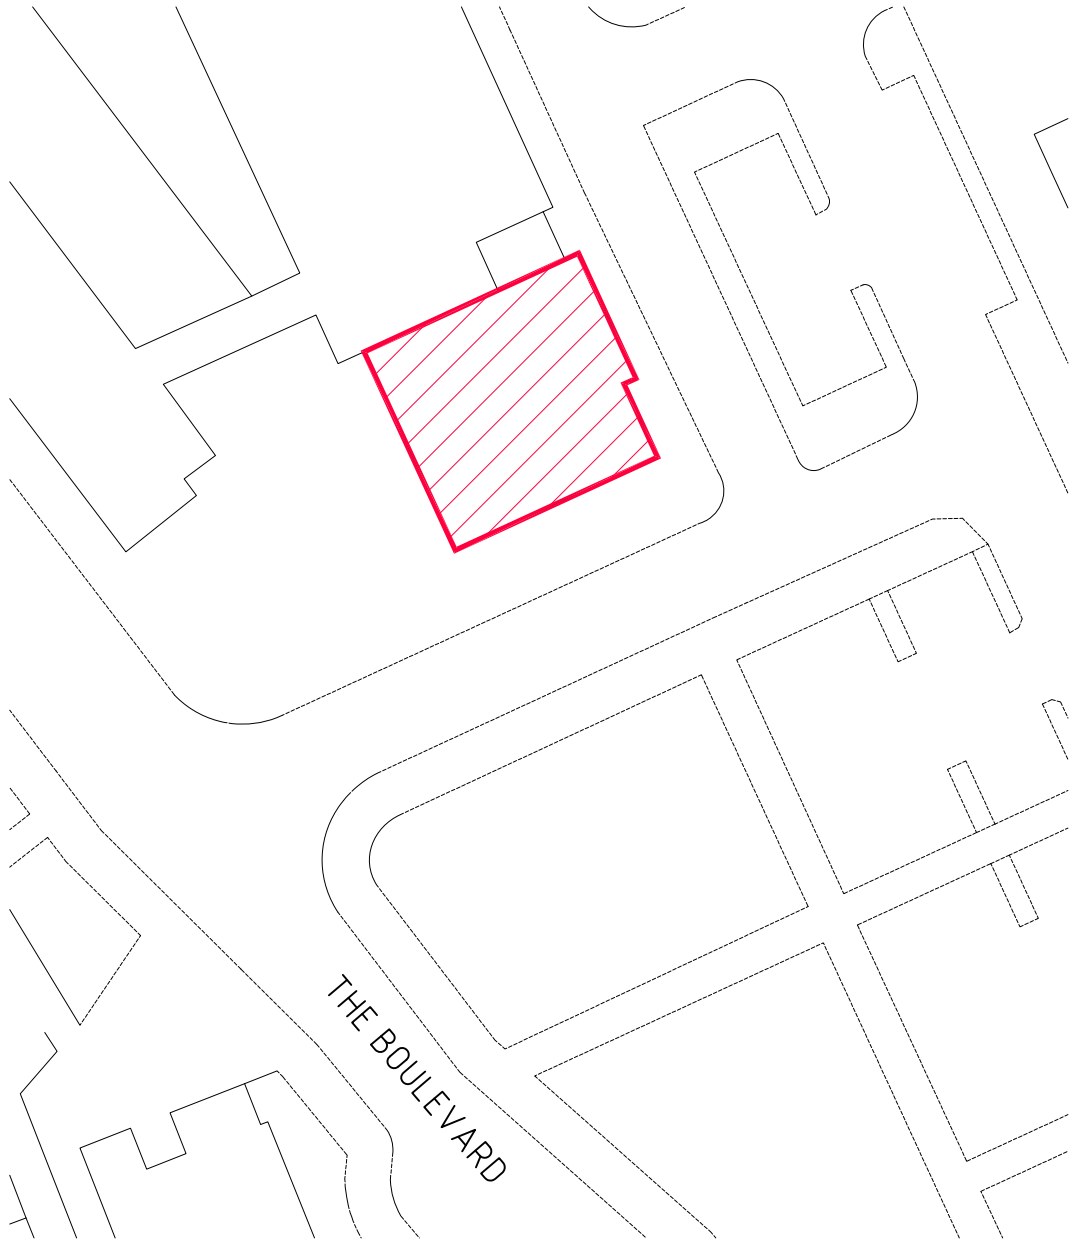


Site Plan
SCALE 1:500

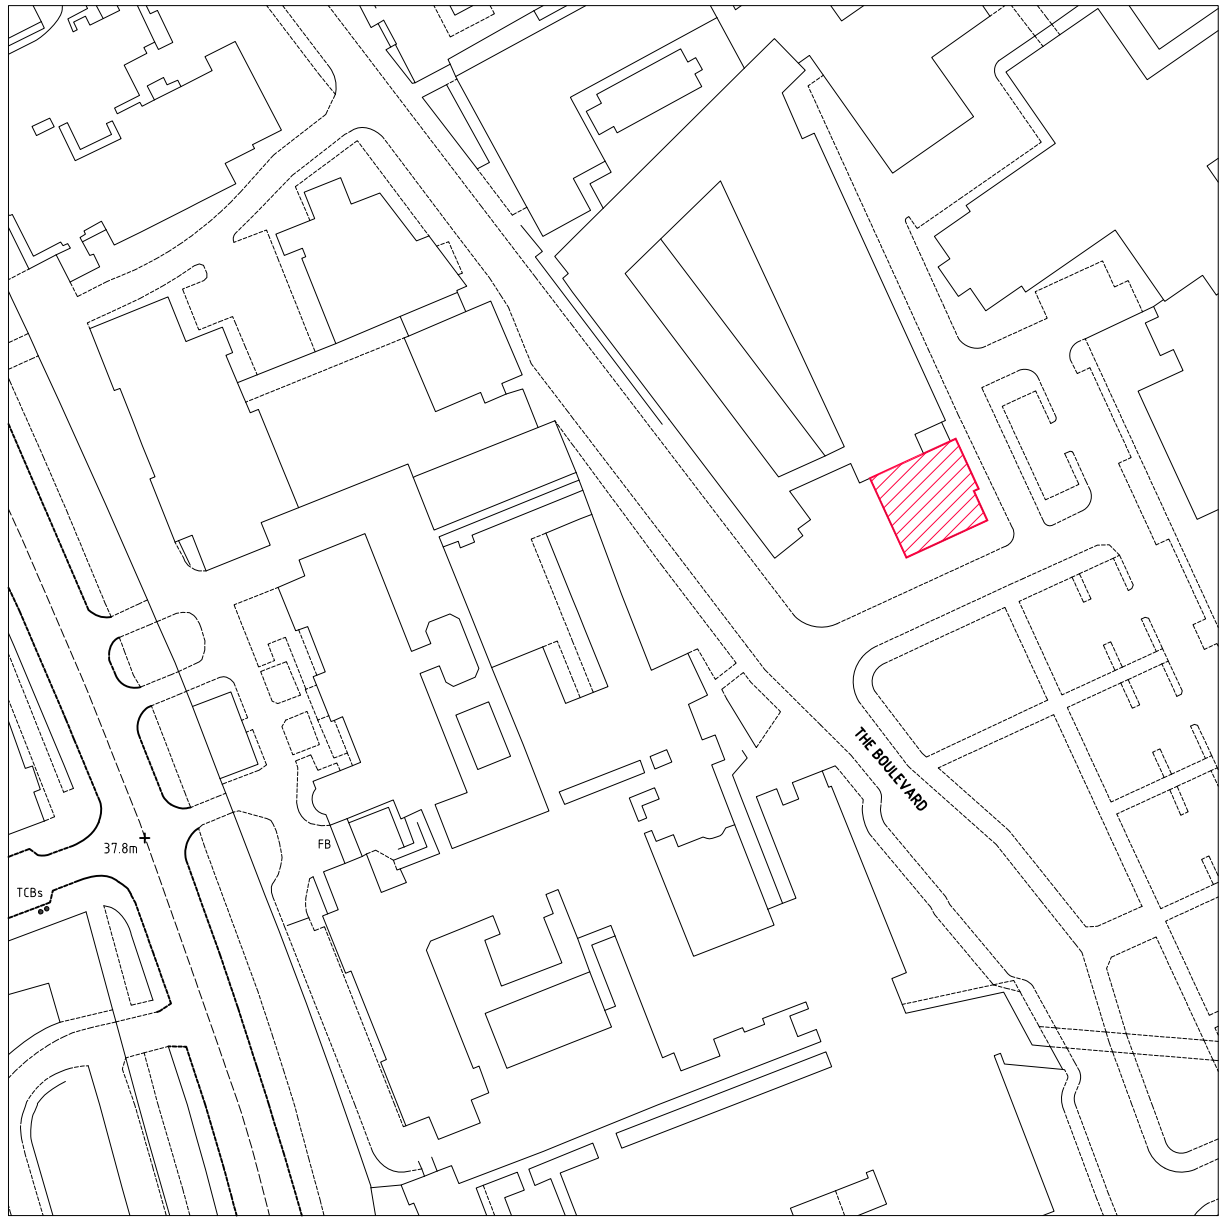

Location Plan
SCALE 1:1250

schedule of areas

floors	sales	stock	other areas
basement			
ground	120.3 sqm	66.7 sqm	7.2 sqm
flrst			
totals	120.3 sqm	66.7 sqm	7.2 sqm

notes

This drawing to be read in conjunction with all relevant consultants, sub-contractors and specialists drawings.

All dlmenslons and levels are to be checked on slte before any construction begins and any discrepancies are to be reported to the relevant Project Manager.

Partial Service : Any descrepancies or any other information are to be advlsed to the relevant Project Manager and dlrectlon sought before the Implementatlon of the detail.

Responslblity ls not accepted for errors made by others ln scallng from thls drawlng. The contractor should check all dlmenslons on slte, any error or omlsslon should be reported to CMC Projects LLP.

Rev. No	Date	Revlsed By	Revlslon
.	.	.	.

Store name:
MANCHESTER ROYAL INFIRMARY

Store number: TBC
Country: United Kingdom

Project
NEW SIMPLY FOOD

Drawing Title
SITE & LOCATION PLAN

CMC projects
New Cambridge House,
Bassingbourn Road, Litlington,
Nr Royston, Hertfordshire, SG8 0SS
Tel: 01763 852189 Fax: 01763 852402
email: mail@cmcprojects.co.uk

Branch No	Site No	Scale	Sheet Size
TBC	TBC	1:500, 1:1250	@ A3

Drawn by	Date	Checked by	Approved by
SM	June 2013	DB	.

DRAWING NUMBER:	Project No	Sheet No	Rev No	Status
	9502	12	00	P