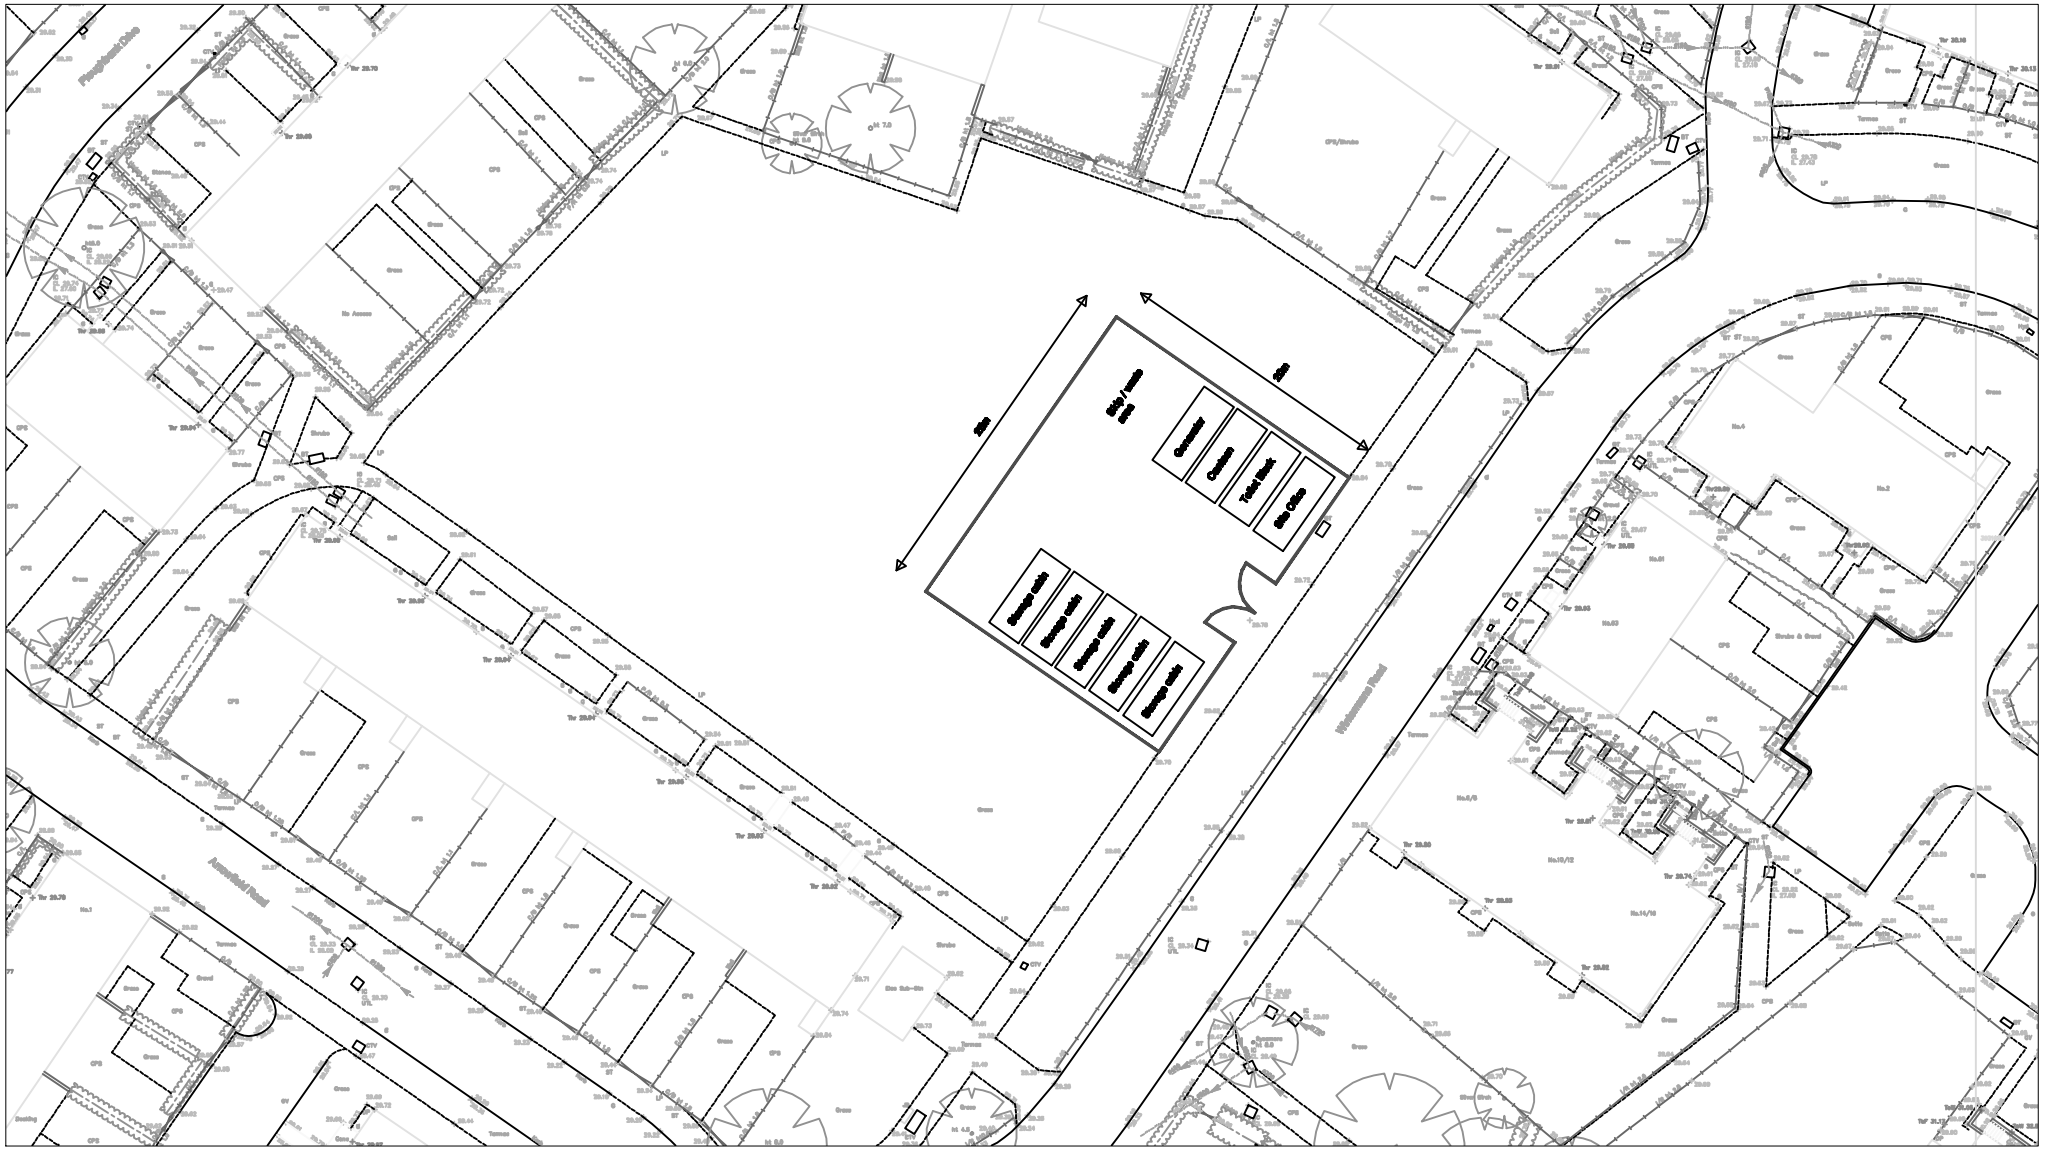

BAAS Construction Ltd
The Old Chapel, Brooklands Road
Burnley, Lancs, BB11 3PR

email: build@baas.co.uk
tel: 01282 437304
fax: 01282 452200

Project

Southway Housing Trust
Arrowfield Estate
Environmental Works

Description

Proposed Site Setup

Scale		
NTS		
Drawn By	Checked by	Date
NC		08/05/12

Drawing Number

/ 01