Section B-B

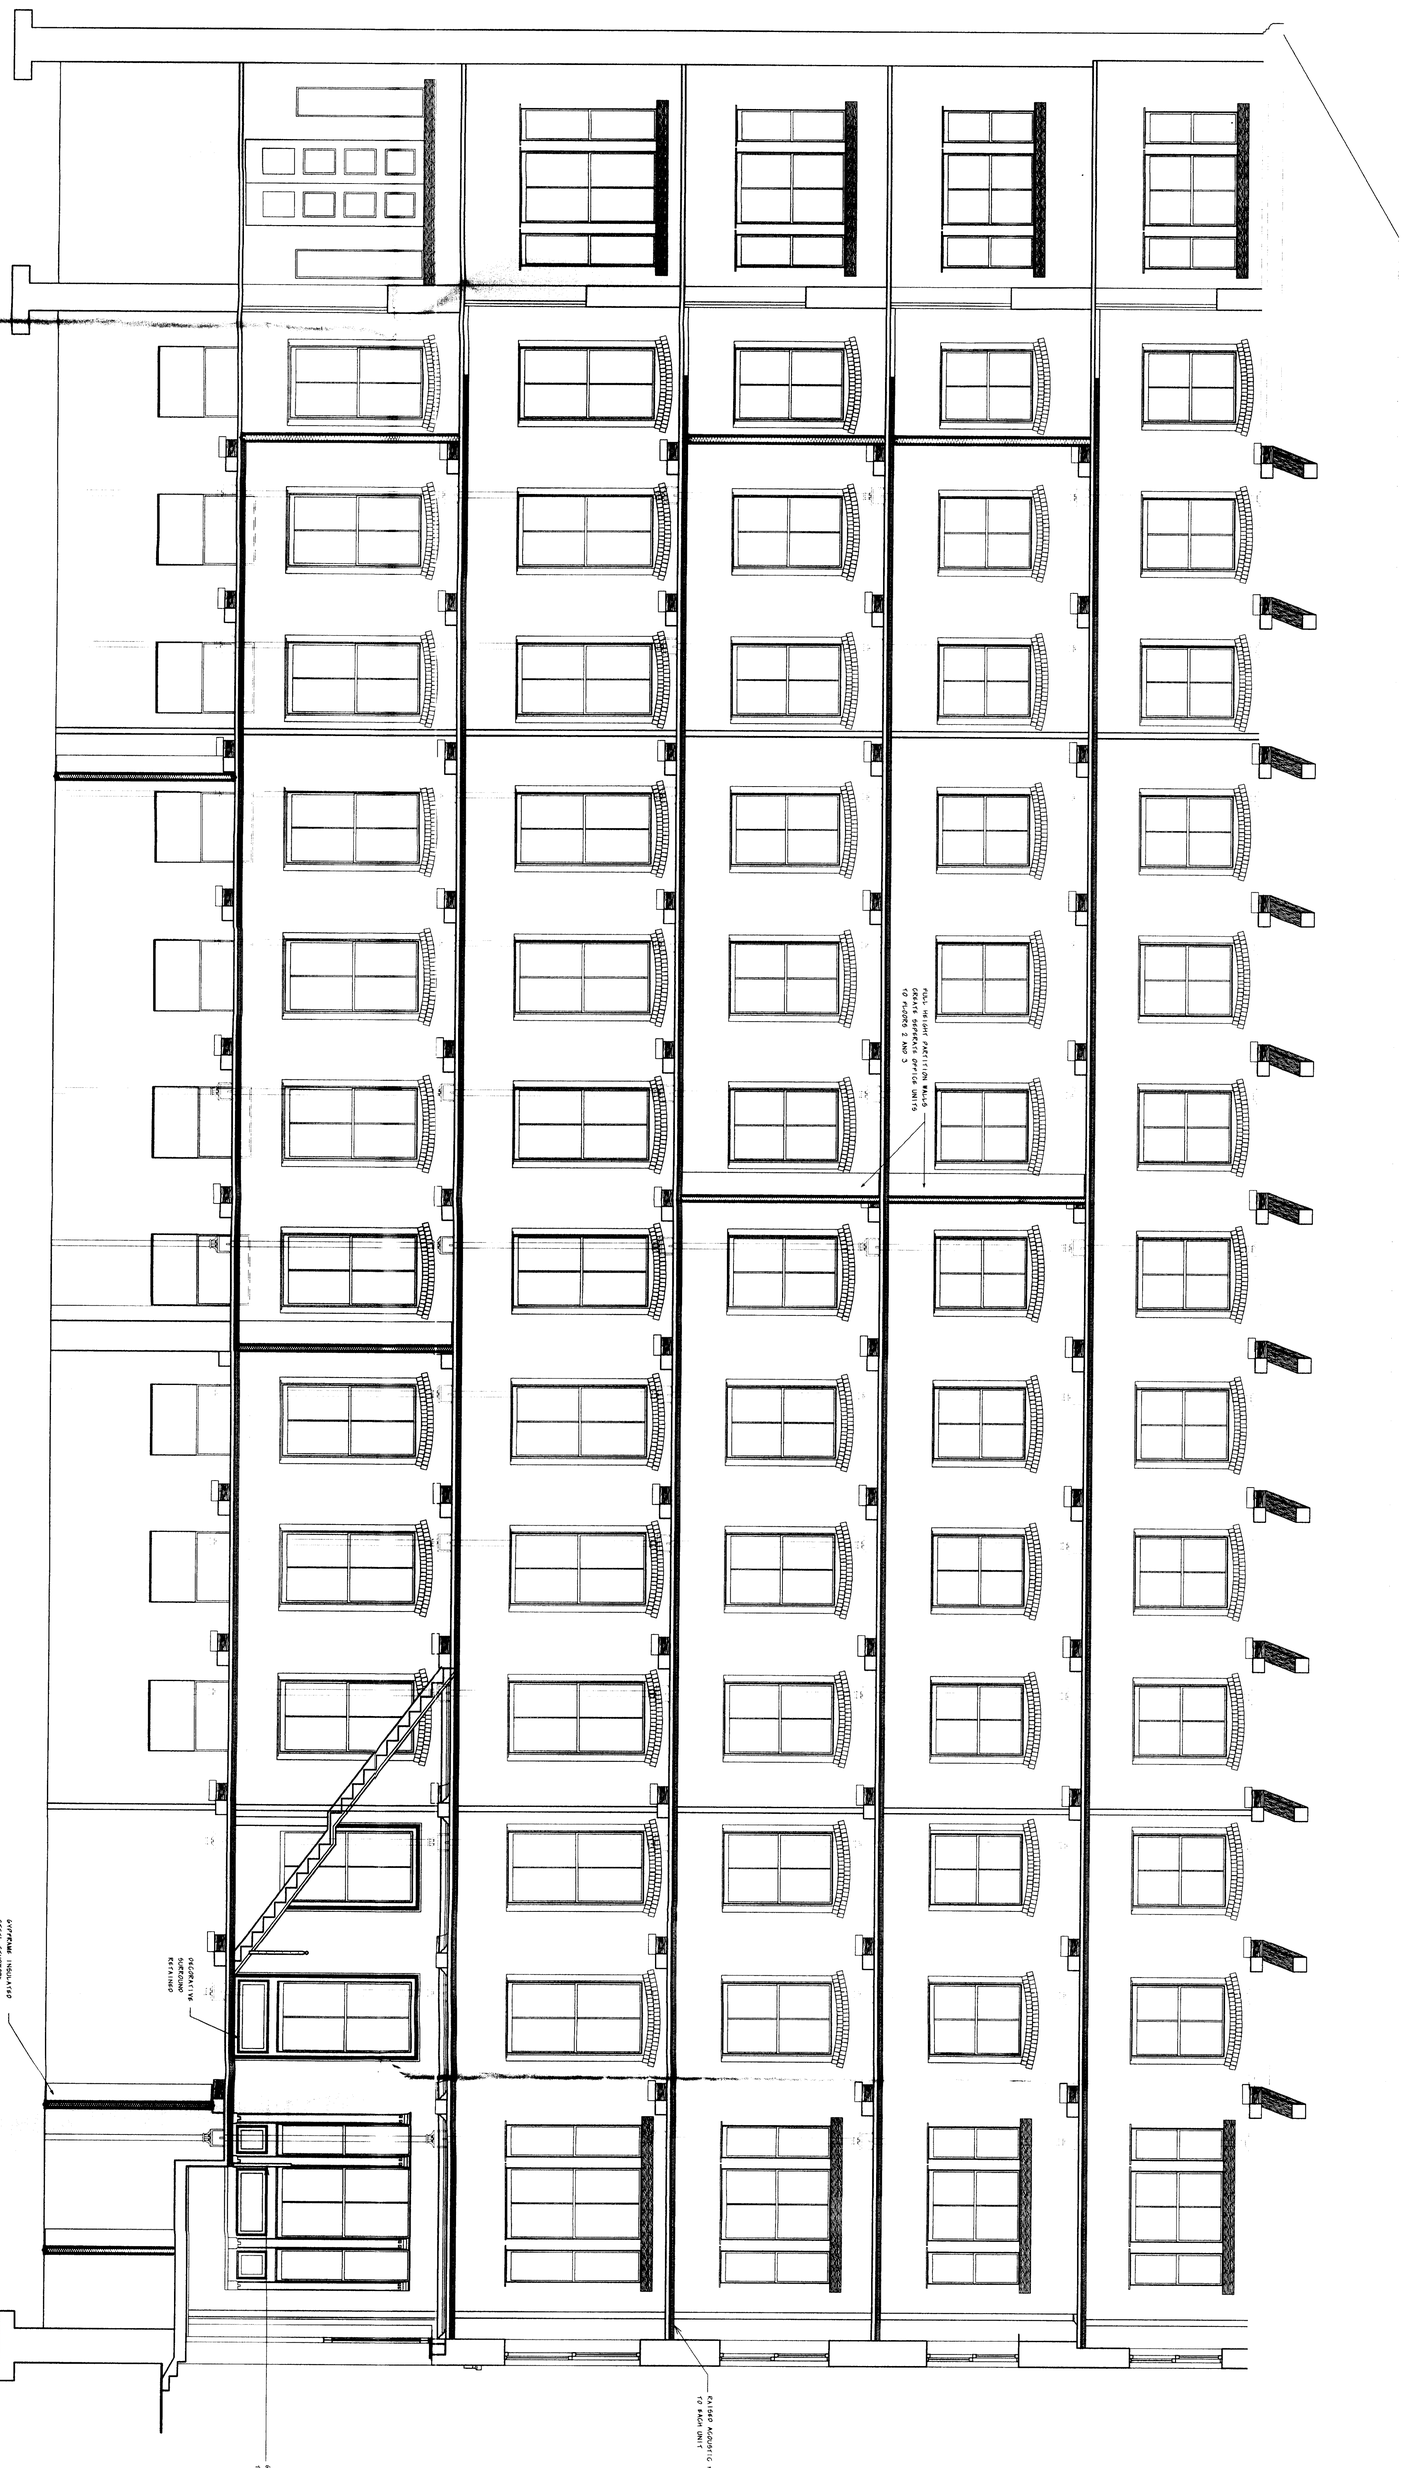

Section Key

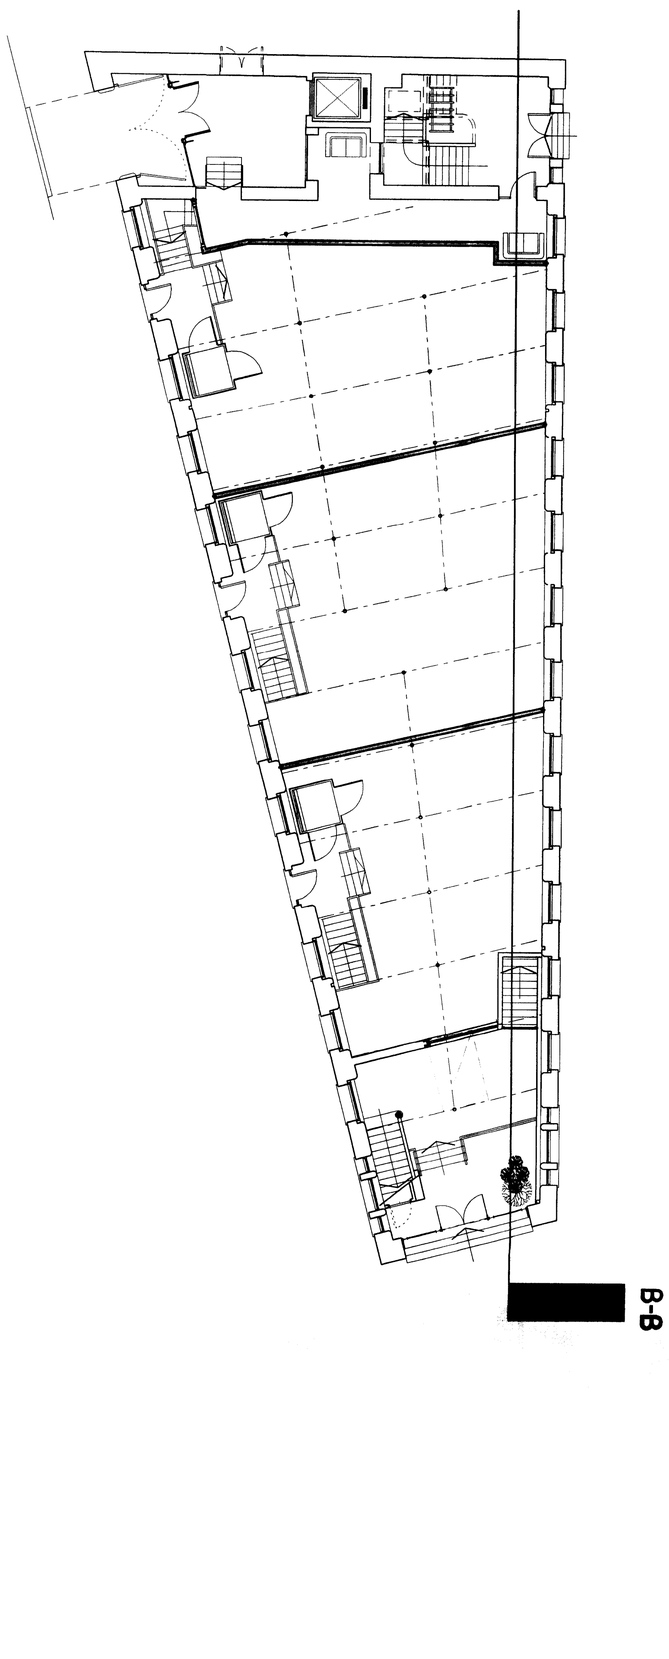

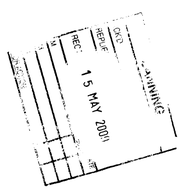

D 08/09 Partition on Side St removed and glazed screen and door added to ground floor
C 04/09 Ground floor partition at Side St removed
B 02/09 Ground floor entrance door and window reinstated above arch
A 02/09 Ground entrance and window detail amended

llinberg
Design consultants limited
1-3 The Bourne, Waterloo Station, SE1 8PD
020 7928 7000/7077 020 7928 7001 ll@llinberg.co.uk

Project Title: Bradley House
Newton Street
Manchester M1
Mr Chaudhary

Dwg Title: Proposed section towards Port Street

Dwg No.: PP14
Revision: D
Scale: 1:50 @ A0
Drawn By / Date: JL