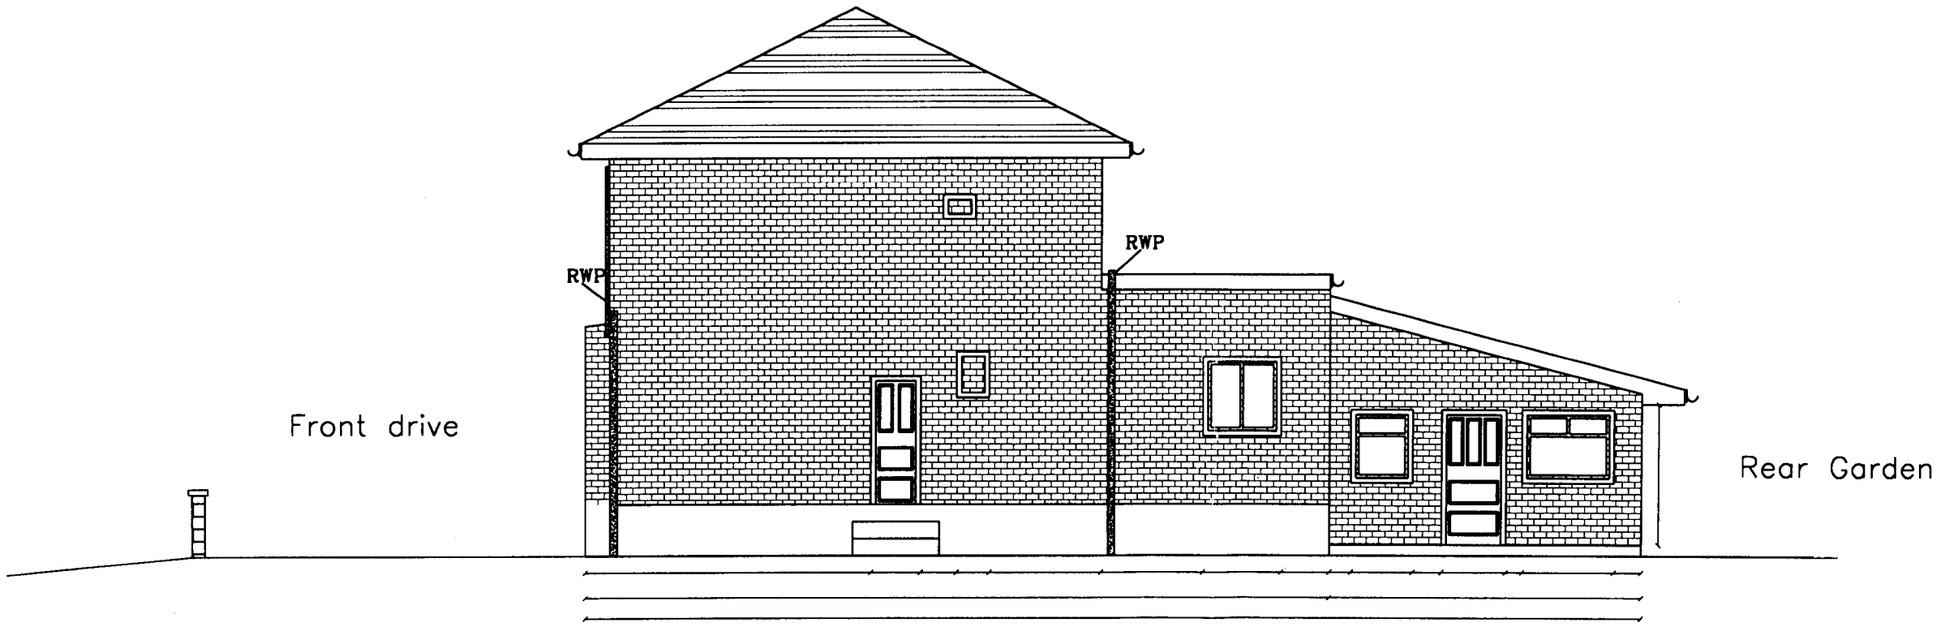


EXISTING SIDE ELEVATION ' B `

Issue Date:	
Revisions:	
No. Date	Description
Home Sweet Home Architectural Design Service 428 Cheetham Hill Road Cheetham Manchester M8 9LE 0161 795 6385	
Title :-	
Existing Side Elevation ' B `	
Project for :-	
Mr. Sh Haseen Ud Din	
Local Authority Ref :-	
ENF / 08035 / 07	
Project Title :-	
Proposed Ground Floor Extension's At 254 Woodlands Road Cheetham Manchester M8 OGB	
Date January 2008 Scale 1 : 50 Dwg No. 01/089	