

front elevation

rear

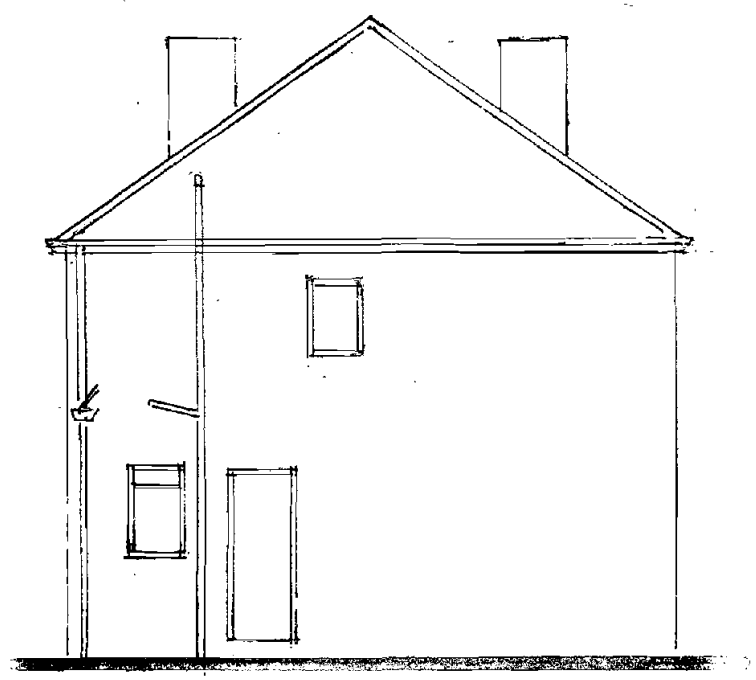

side.

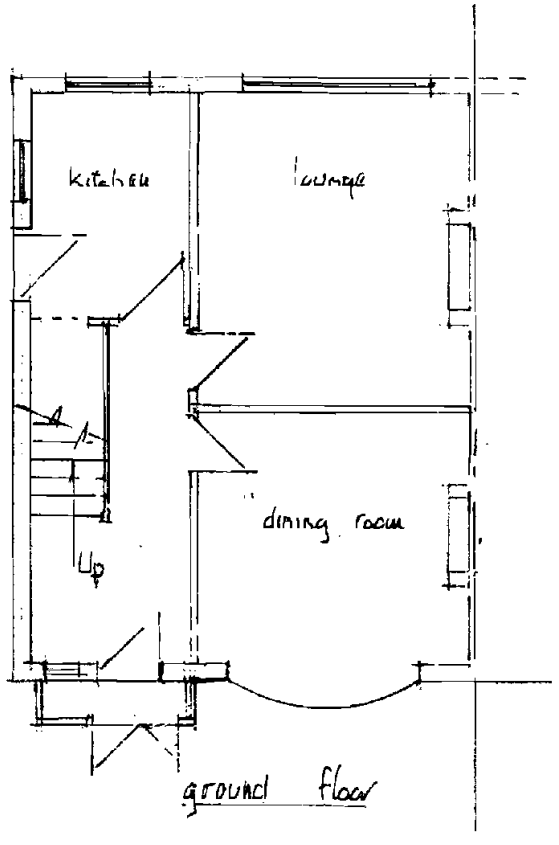

ground floor

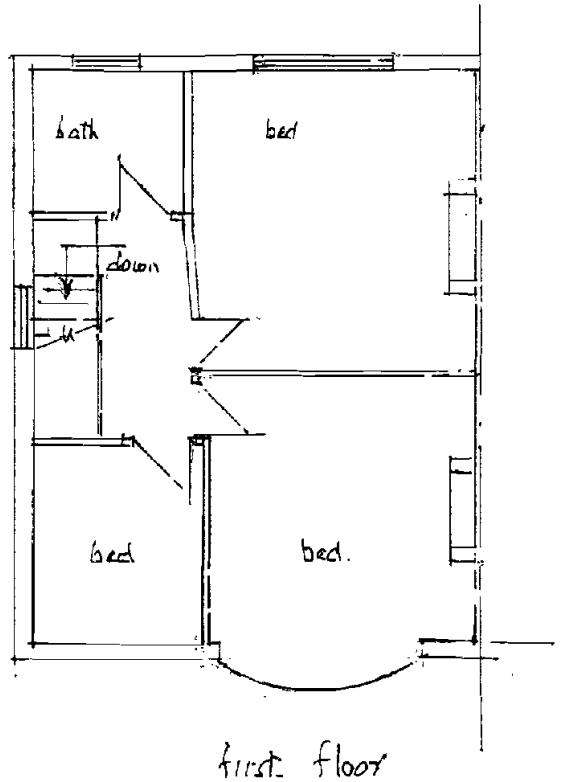

first floor

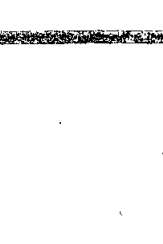

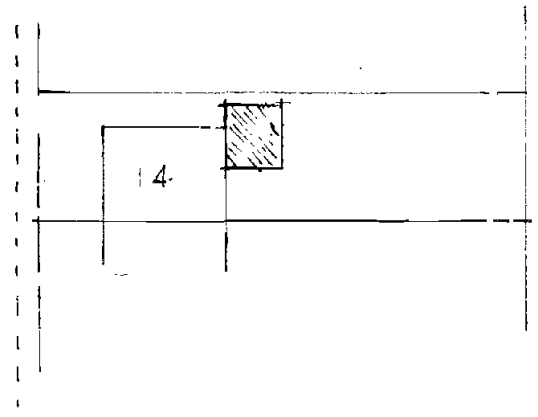

Site plan
1/500

RECEIVED
20 MAY 2008

Two-storey extension side and rear

14 PATTERSON AVE.
CHORLTON. M21 9NB.

Scale 1:100

DRG. NO: 631T/A1