

LEGEND	
fire blankets	
fire extinguisher	
fire call point	
illuminated exit sign	
"rate of rise" heat detector	
fire alarm control panel	
fire alarm bell	
smoke alarm	
emergency lighting	

0 1.0 2.0 3.0 Metres

Scale Bar

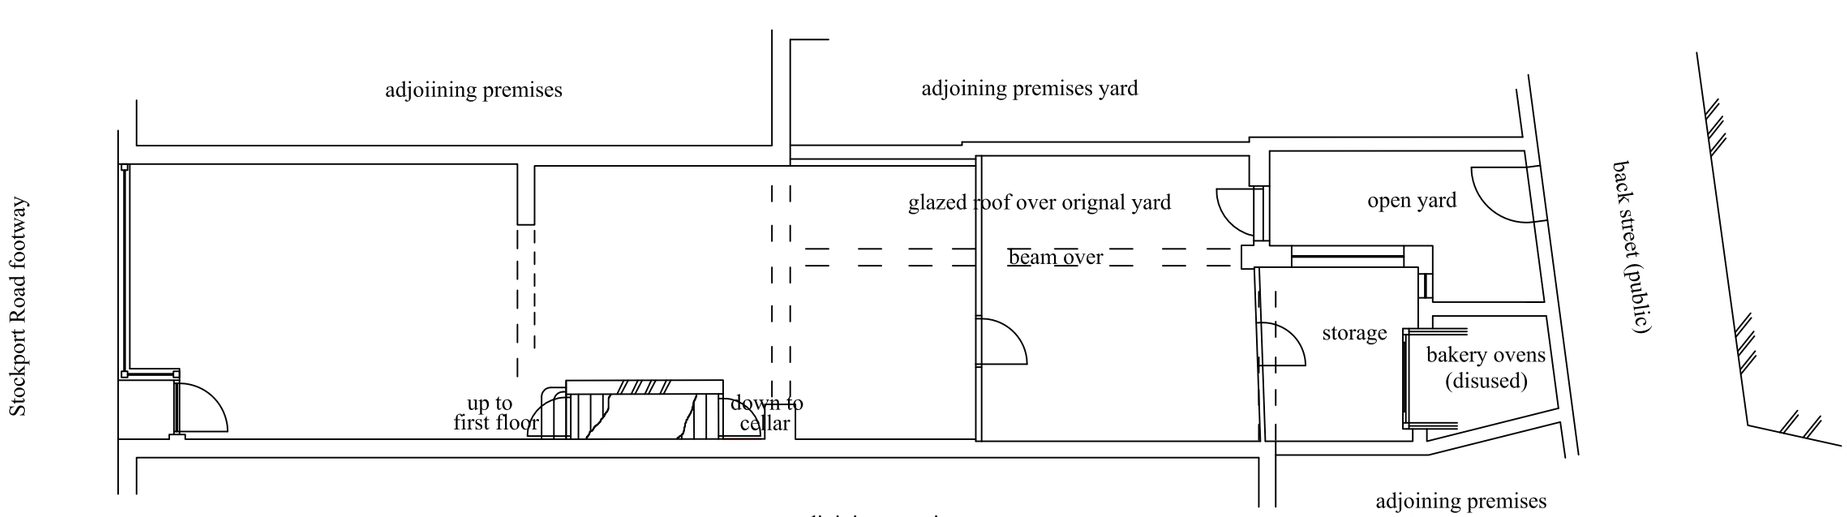

EXISTING LAYOUT

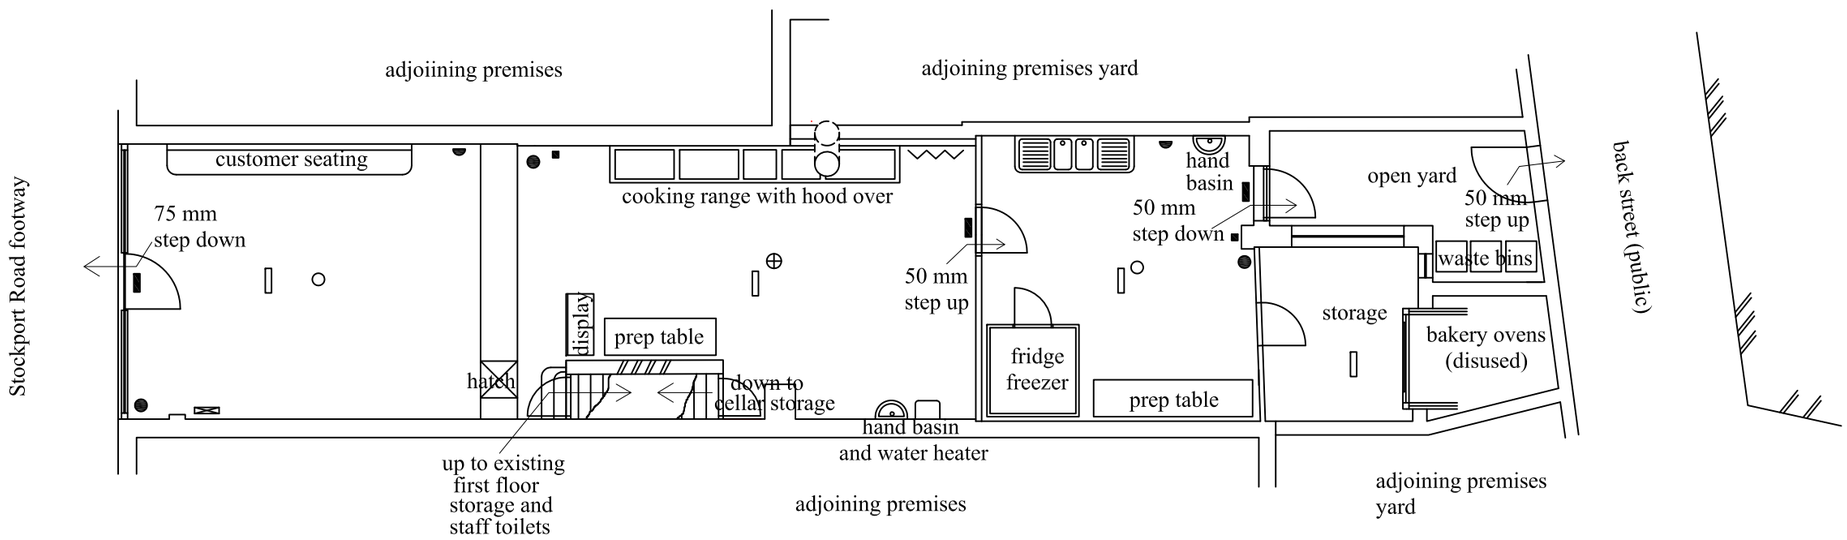

PROPOSED LAYOUT

PROPOSED CHANGE OF USE TO GROUND FLOOR PREMISES AT

582 STOCKPORT ROAD, LONGSIGHT. M13 0RQ

Drg. No.	LS / 101
Revision.	
Date.	
Scale	1 /100 @ A3