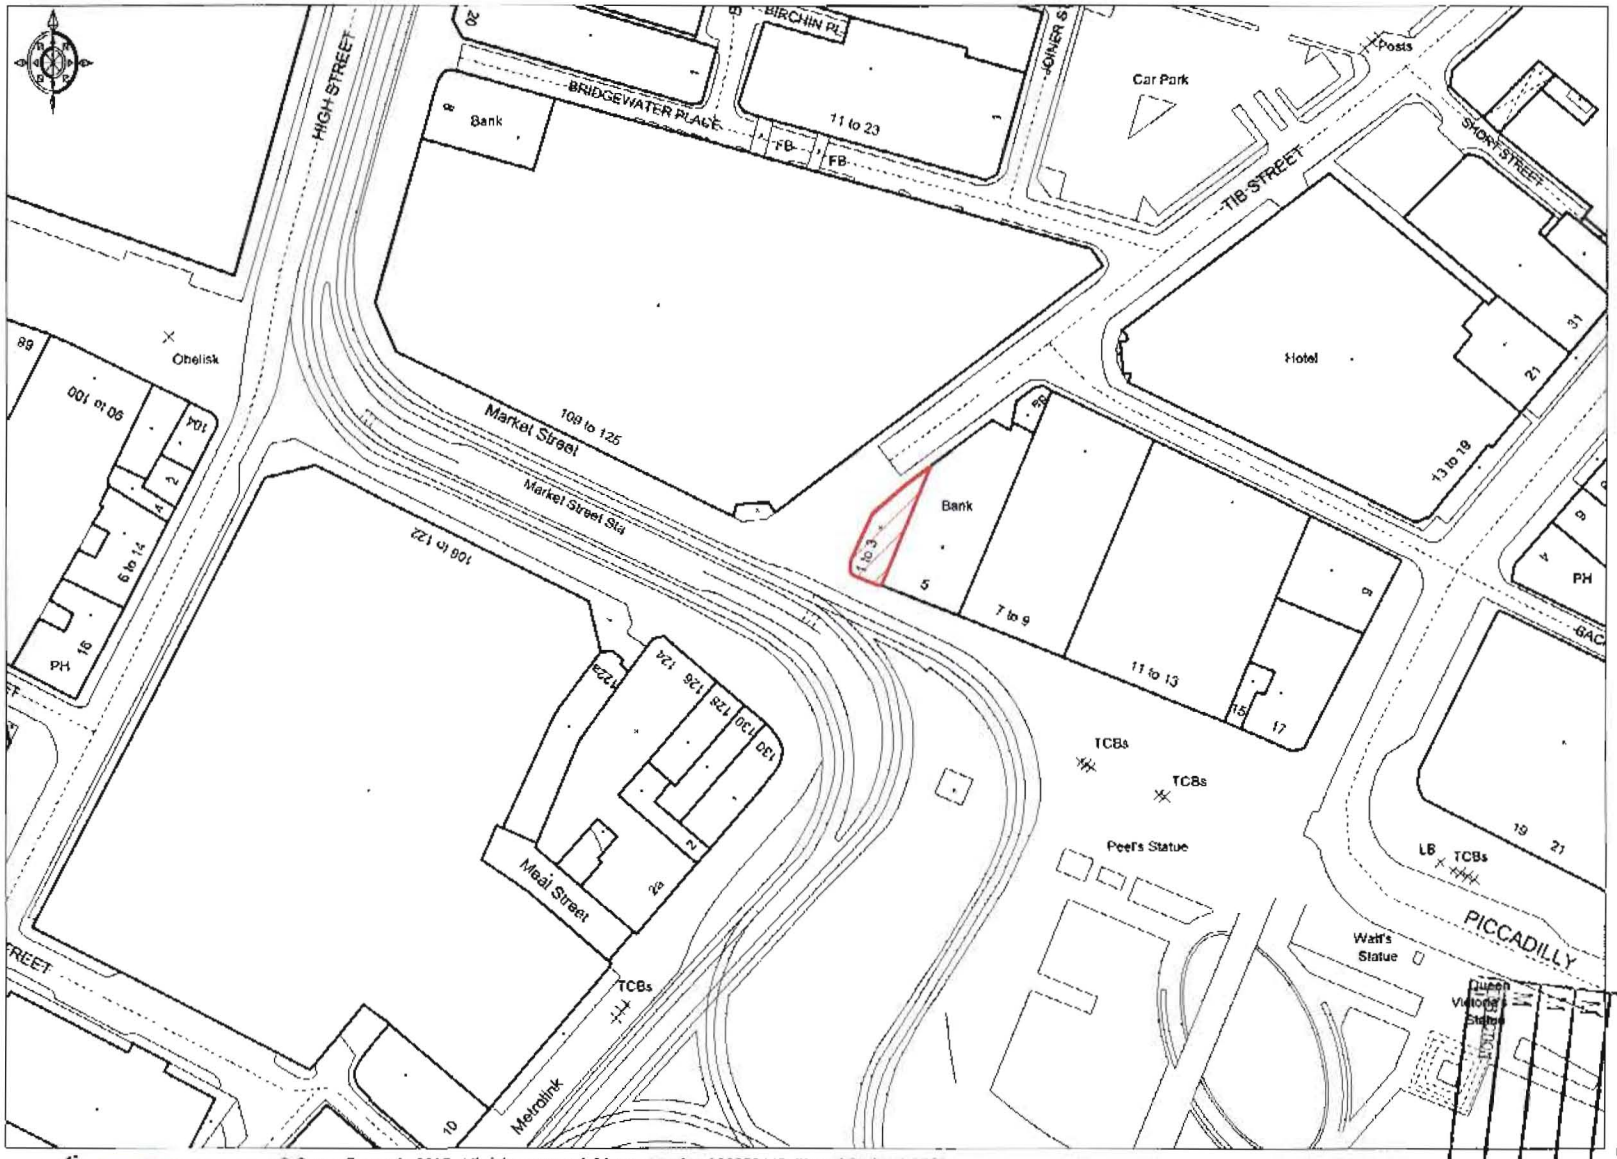



© Crown Copyright 2007. All rights reserved. Licence number 100020449. Plotted Scale - 1:1250

PLANNING
ACK'D
REPLIED
RECD 23 OCT 2007