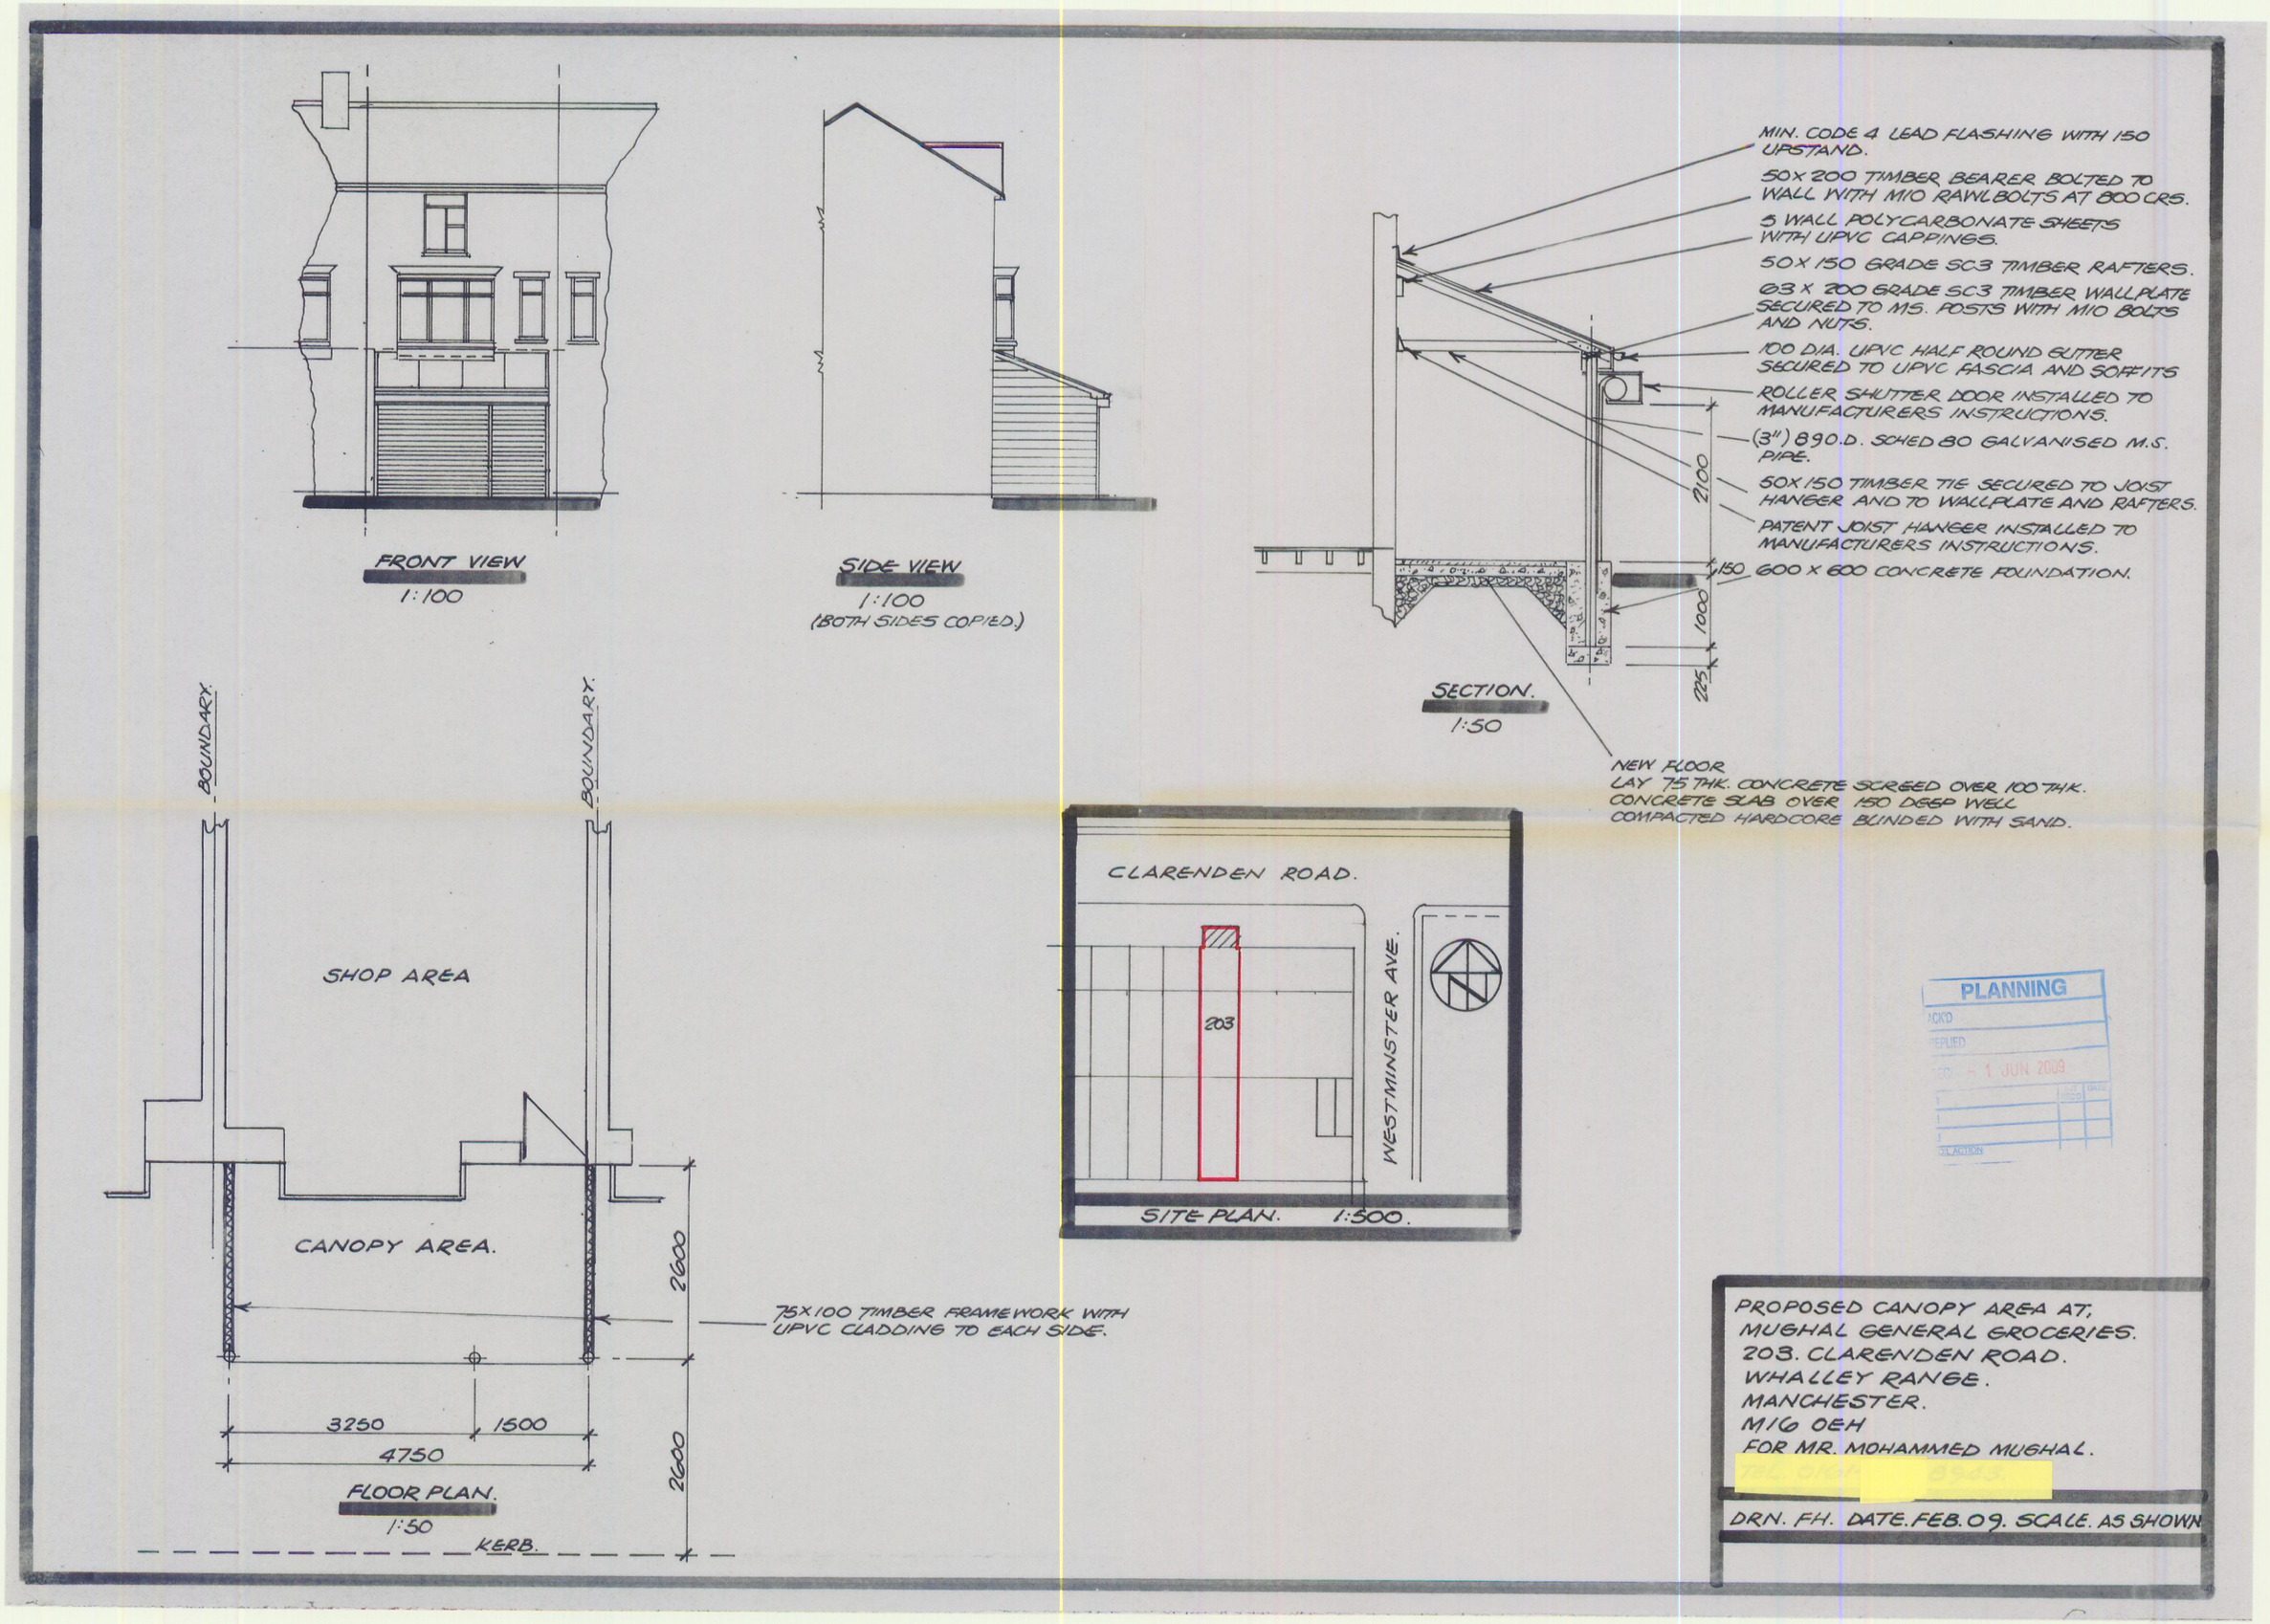
FRONT VIEW
1:100
SIDE VIEW
1:100
(BOTH SIDES COPIED.)
MIN. CODE 4 LEAD FLASHING WITH 150 UPSTAND.
50X200 TIMBER BEARER BOLTED TO WALL WITH M10 RAWLBOLTS AT 800 CRS.
5 WALL POLYCARBONATE SHEETS WITH UPVC CAPPINGS.
50X150 GRADE SC3 TIMBER RAFTERS.
63 X 200 GRADE SC3 TIMBER WALLPLATE SECURED TO MS. POSTS WITH M10 BOLTS AND NUTS.
100 DIA. UPVC HALF ROUND GUTTER SECURED TO UPVC FASCIA AND SOFFITS
ROLLER SHUTTER DOOR INSTALLED TO MANUFACTURERS INSTRUCTIONS.
(3") 89O.D. SCHED 80 GALVANISED M.S. PIPE.
50X150 TIMBER TIE SECURED TO JOIST HANGER AND TO WALLPLATE AND RAFTERS.
PATENT JOIST HANGER INSTALLED TO MANUFACTURERS INSTRUCTIONS.
600 X 600 CONCRETE FOUNDATION.
2100
150
1000
225
SECTION.
1:50
NEW FLOOR
LAY 75 THK. CONCRETE SCREED OVER 100 THK. CONCRETE SLAB OVER 150 DEEP WELL COMPACTED HARDCORE BLINDED WITH SAND.
BOUNDARY.
BOUNDARY.
SHOP AREA
CANOPY AREA.
2600
75X100 TIMBER FRAMEWORK WITH UPVC CLADDING TO EACH SIDE.
3250
1500
4750
2600
FLOOR PLAN.
1:50
KERB.
CLARENDEN ROAD.
203
WESTMINSTER AVE.
SITE PLAN. 1:500.
PLANNING
ACK'D
REPLIED
- 1 JUN 2009
PROPOSED CANOPY AREA AT,
MUGHAL GENERAL GROCERIES.
203. CLARENDEN ROAD.
WHALLEY RANGE.
MANCHESTER.
M16 OEH
FOR MR. MOHAMMED MUGHAL.
DRN. FH. DATE. FEB. 09. SCALE. AS SHOWN