

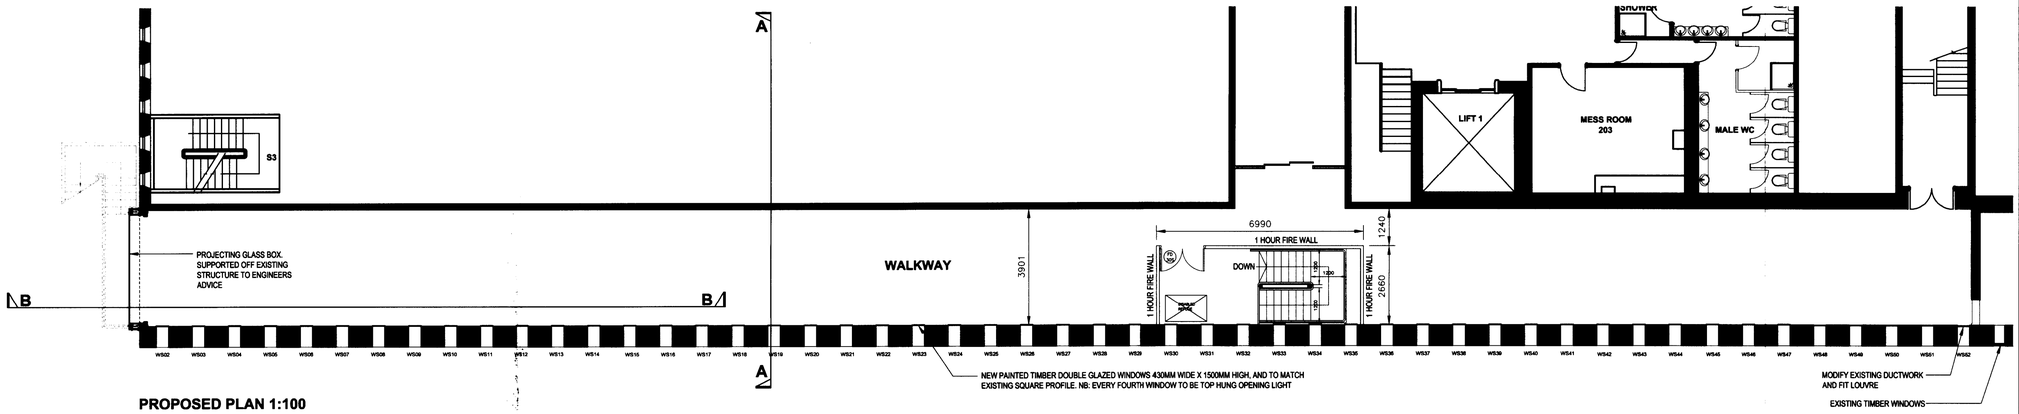


PROPOSED PLAN 1:100

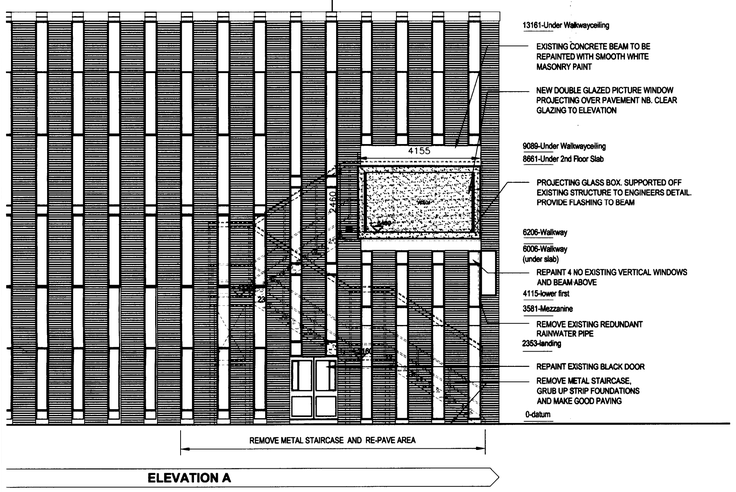


ELEVATION A


PROPOSED ELEVATION A 1:100

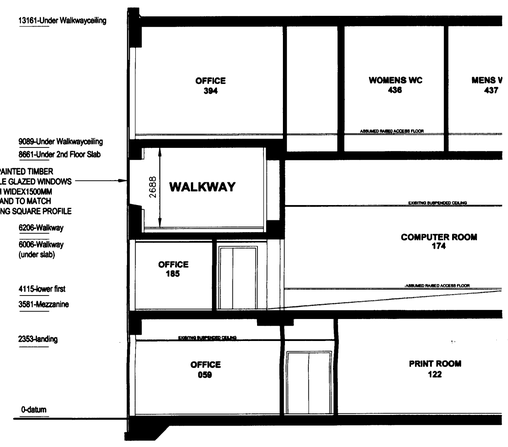

PROPOSED SECTION A - A 1:100

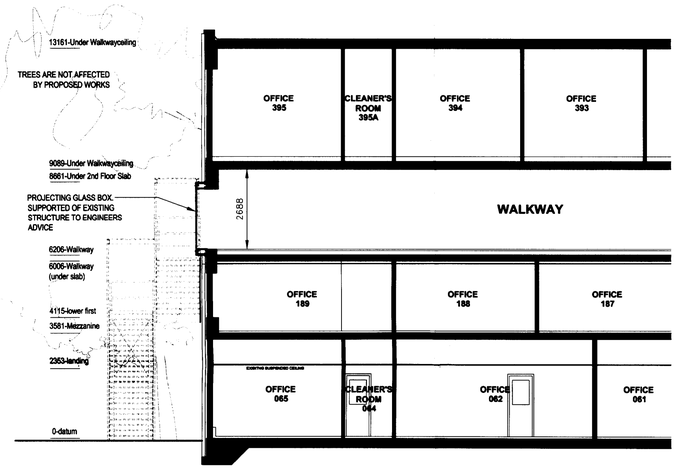


PROPOSED SECTION B - B 1:100

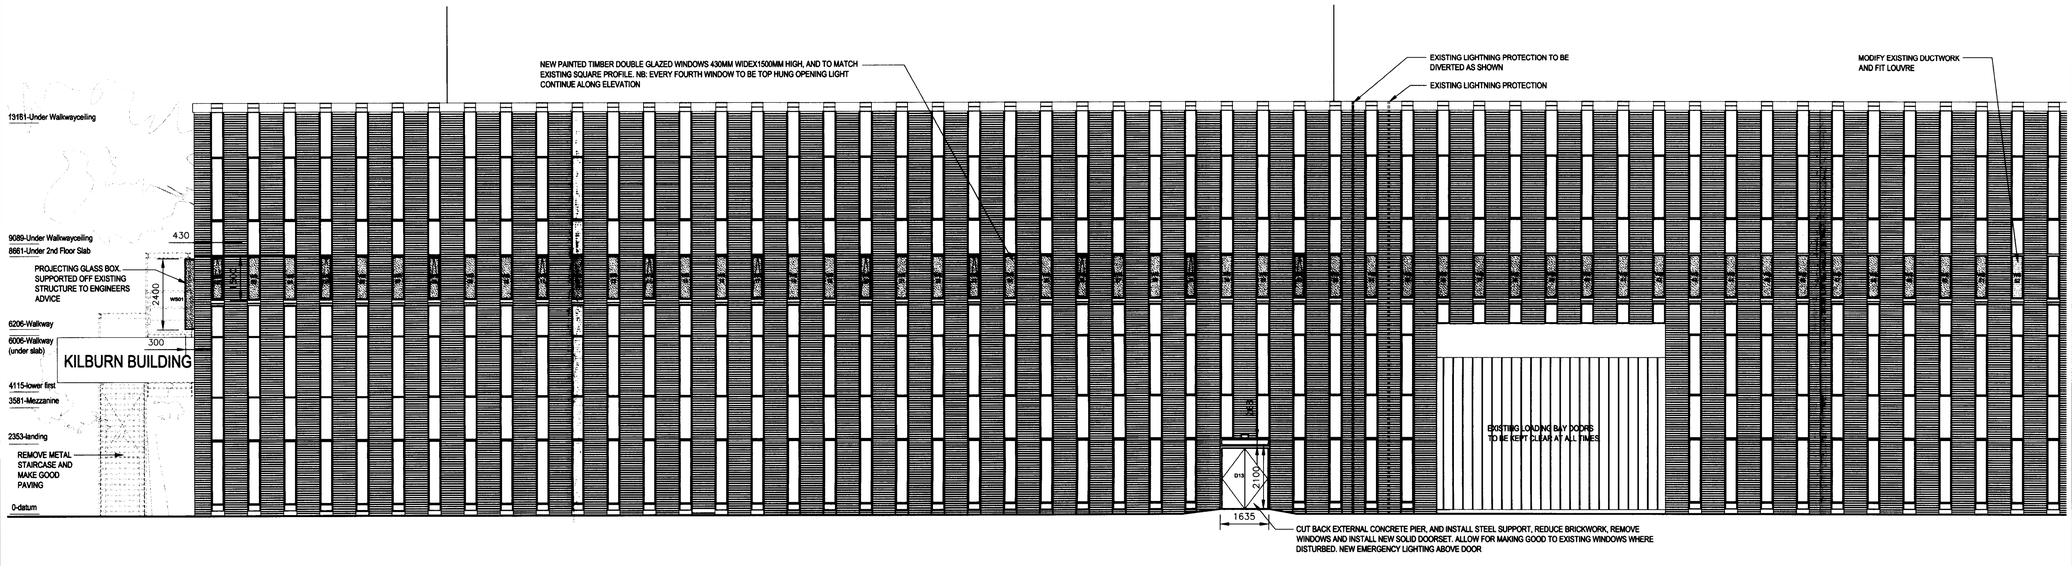

ELEVATION B

PROPOSED ELEVATION B 1:100

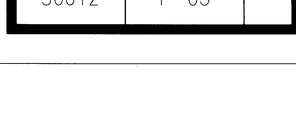

KEY PLAN 1:1000

S6012	P-03	

REVISION	DATE	DRN	CHKD

THIS INFORMATION, WHETHER DRAWN OR AS A DATA FILE, IS COPYRIGHT AND ISSUED STRICTLY FOR USE ON THE PROJECT FOR WHICH IT IS PROVIDED.

RECEIVED
12 JUN 2009

University of Manchester
Kilburn Refurbishment
Kilburn Building

DRAWING TITLE
Proposed Plan/Sections/Elevations

Fairhursts
ARCHITECTS
Manchester 0161 236 7722 Southampton 023 8081 7900
The Fairhursts Design Group

DRAWN	DATE	CHKD	SCALE	CODE
JHK	19-05-08	GEB	1:100@A1	PLANNING

S6012	P-03	

PAPER SCALE CHECK (mm)