

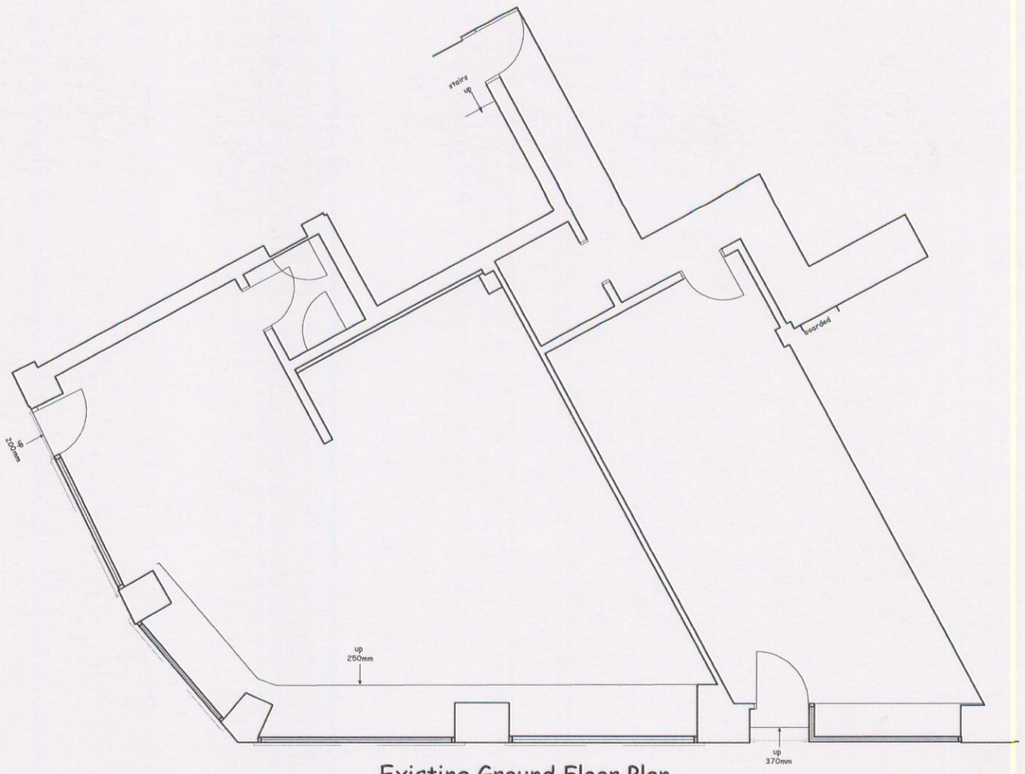


Existing Ground Floor Plan

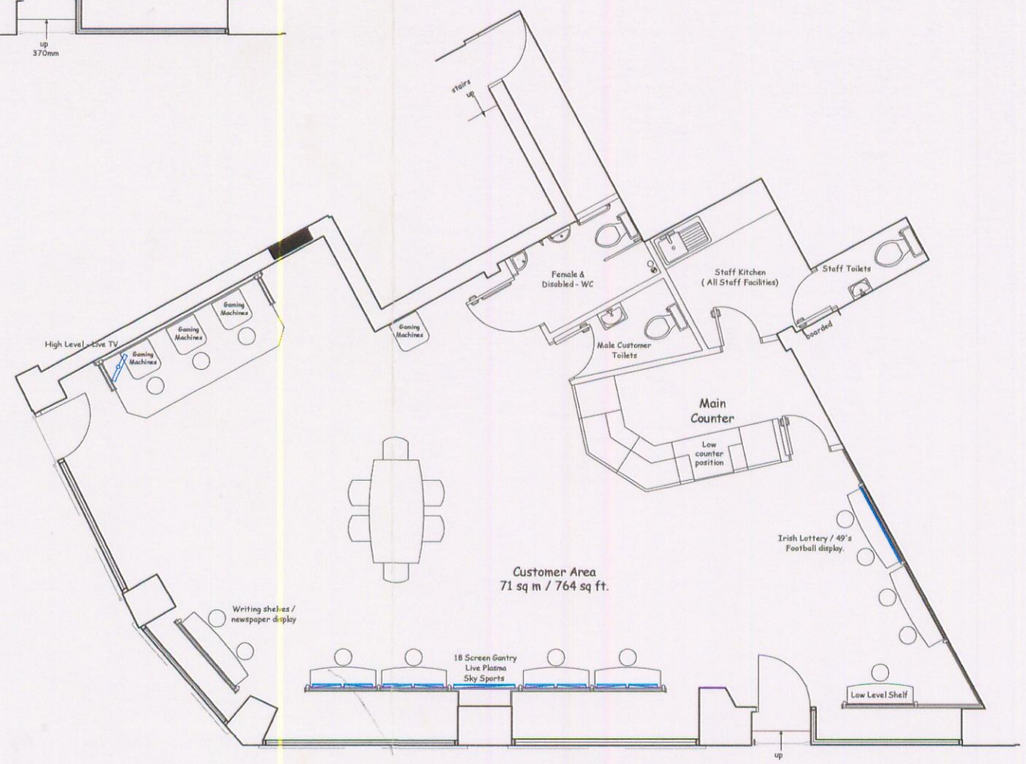

Proposed Ground Floor Plan

Location Plan:

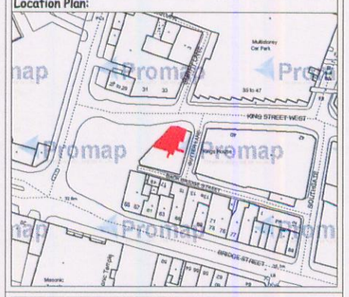

Notes:

PLANNING
LOKD
REC'D 23 APR 2009
DATE

REV:	DATE:	DESCRIPTION:
2	17/10/08	Revised to allow for open frontage
3	10/12/08	Revised plan to allow for level access
4	15/04/09	Revised plan due to beams

Drawing Title:

Licence Plan

Location:

Units 3-5
Courtletts House
38 King Street West
Manchester

Drawing No:	584BF-3/4/5LP	Revision: 4
Scale: 1:100	Date: 15-04-09	Drawn: NJL

BETFRED

Done Bookmakers
Spectrum, 56-58 Benson Road Birchwood, Warrington, WA3 7PQ
Tel: 01925 828000 - Fax: 01925 288502