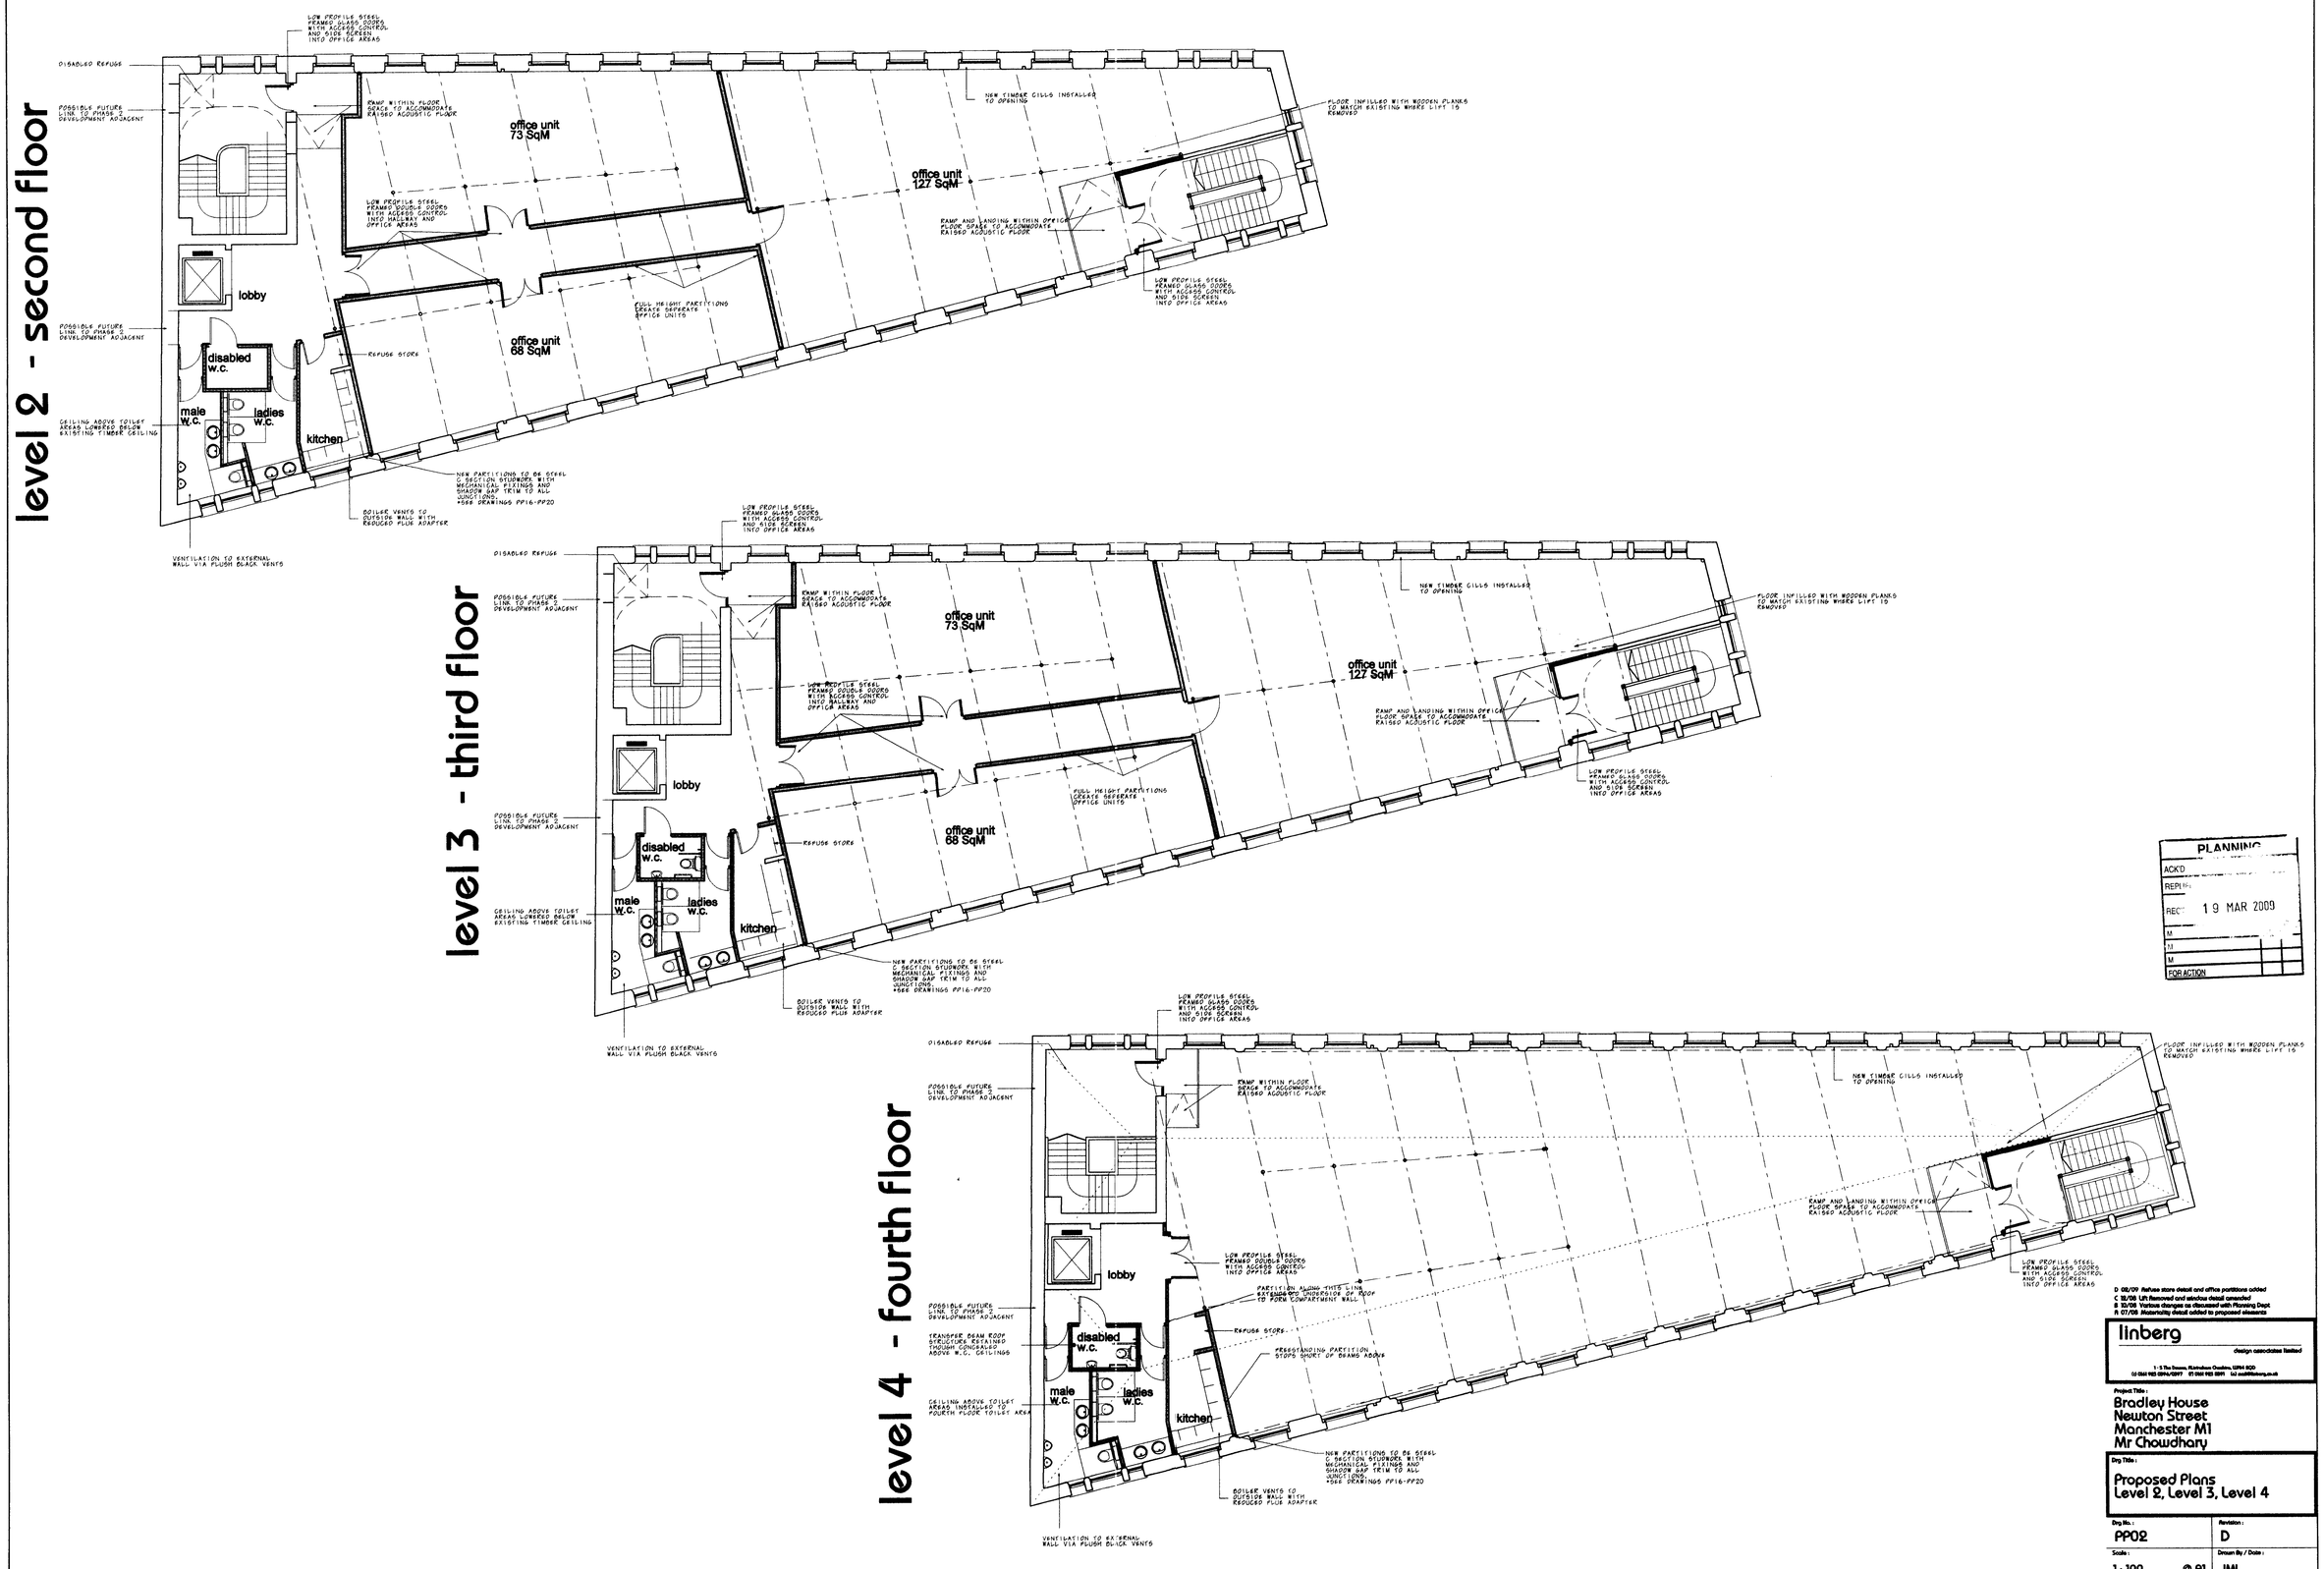
level 2 - second floor
level 3 - third floor
level 4 - fourth floor
office unit 73 SqM
office unit 127 SqM
office unit 68 SqM
lobby
disabled w.c.
male w.c.
ladies w.c.
kitchen
DISABLED REFUGE
POSSIBLE FUTURE LINK TO PHASE 2 DEVELOPMENT ADJACENT
CEILING ABOVE TOILET AREAS LOWERED BELOW EXISTING TIMBER CEILING
VENTILATION TO EXTERNAL WALL VIA FLUSH BLACK VENTS
BOILER VENTS TO OUTSIDE WALL WITH REDUCED FLUE ADAPTER
REFUSE STORE
NEW PARTITIONS TO BE STEEL C SECTION STUDWORK WITH MECHANICAL FIXINGS AND SHADOW GAP TRIM TO ALL JUNCTIONS.
*SEE DRAWINGS PP16-PP20
FULL HEIGHT PARTITIONS CREATE SEPERATE OFFICE UNITS
RAMP AND LANDING WITHIN OFFICE FLOOR SPACE TO ACCOMMODATE RAISED ACOUSTIC FLOOR
NEW TIMBER CILLS INSTALLED TO OPENING
FLOOR INFILLED WITH WOODEN PLANKS TO MATCH EXISTING WHERE LIFT IS REMOVED
PLANNING
ACK'D
REPLIE
REC 19 MAR 2009
M
M
M
FOR ACTION
D 08/09 Refuse store detail and office partitions added
C 12/08 Lift Removed and window detail amended
B 10/08 Various changes as discussed with Planning Dept
A 07/08 Materiality detail added to proposed elements
linberg
design associates limited
Project Title:
Bradley House
Newton Street
Manchester M1
Mr Chowdhary
Drg Title:
Proposed Plans
Level 2, Level 3, Level 4
Drg No.: PP02
Revision: D
Scale: 1:100 @ A1
Drawn By / Date: JML