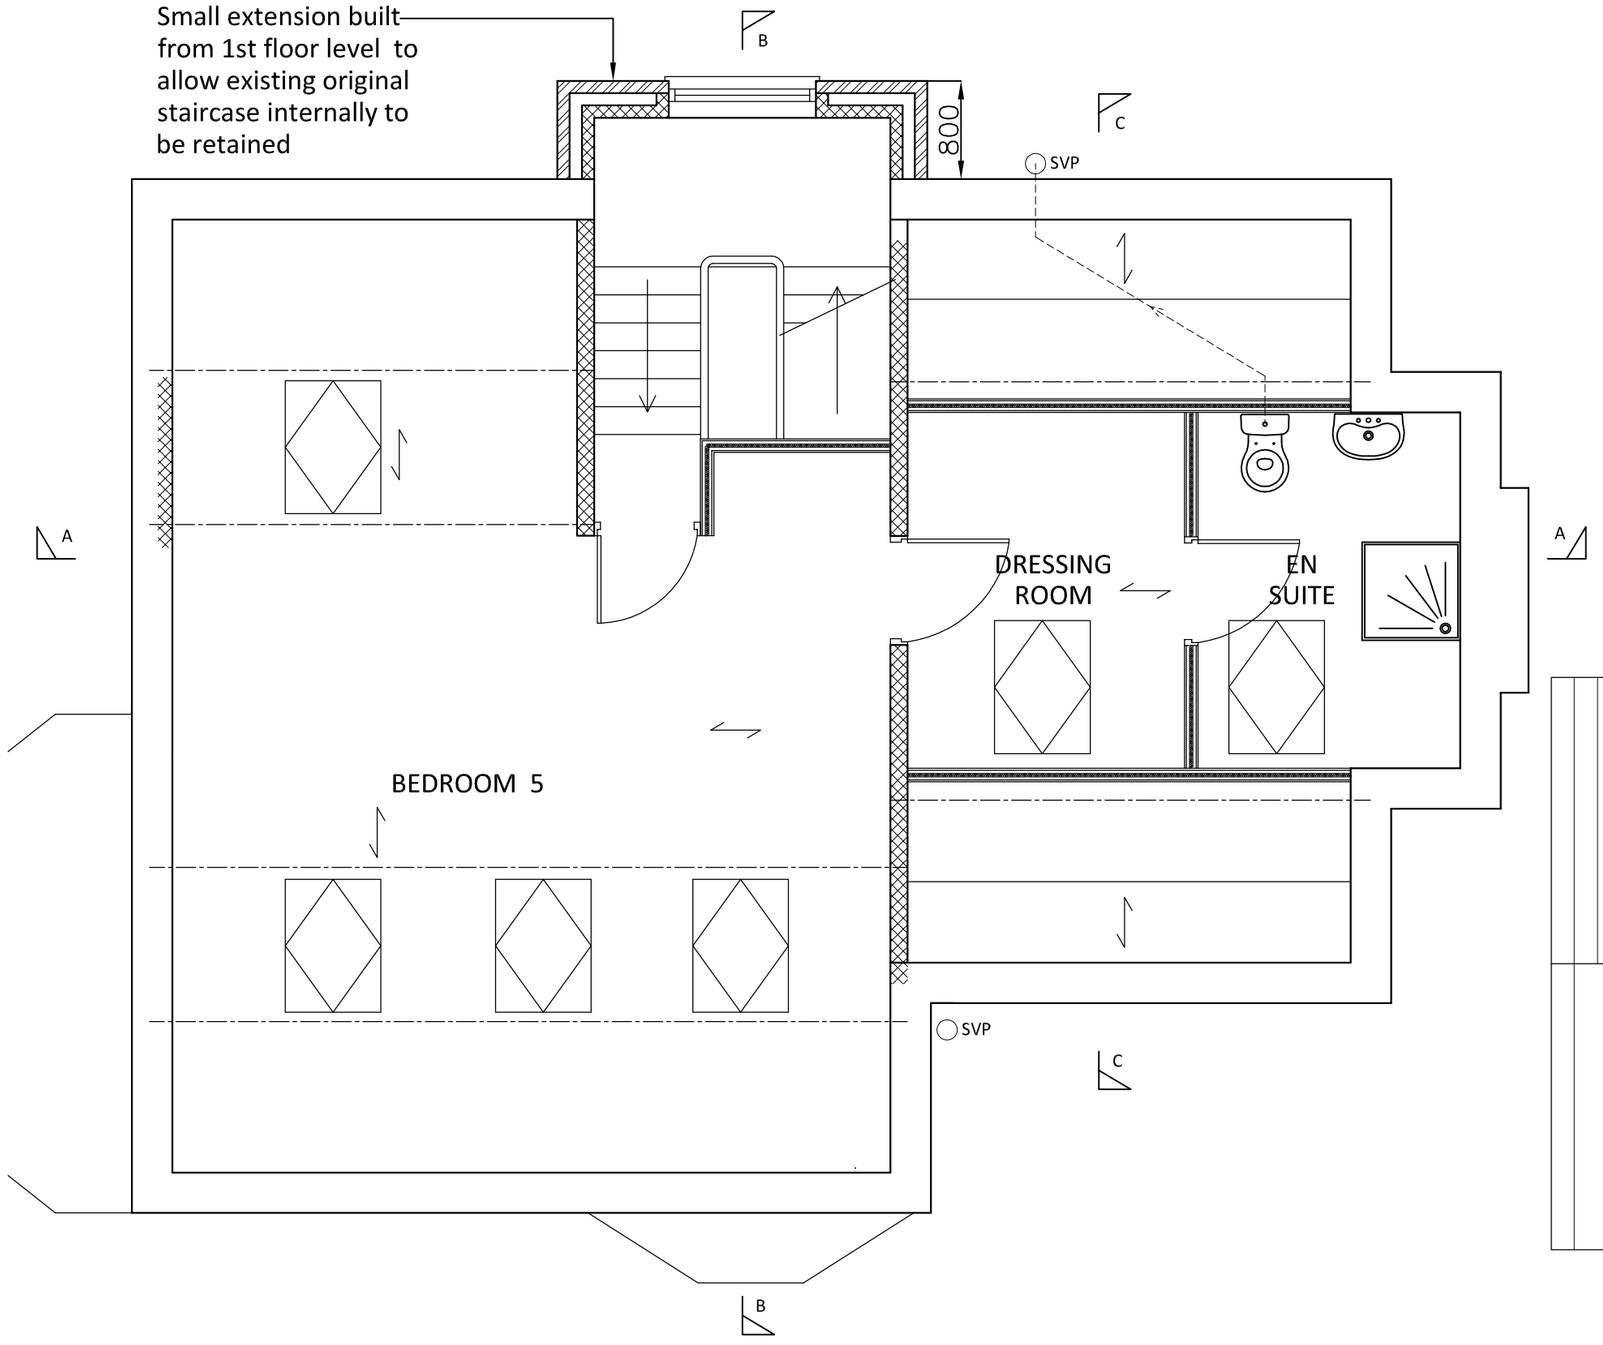

SECOND

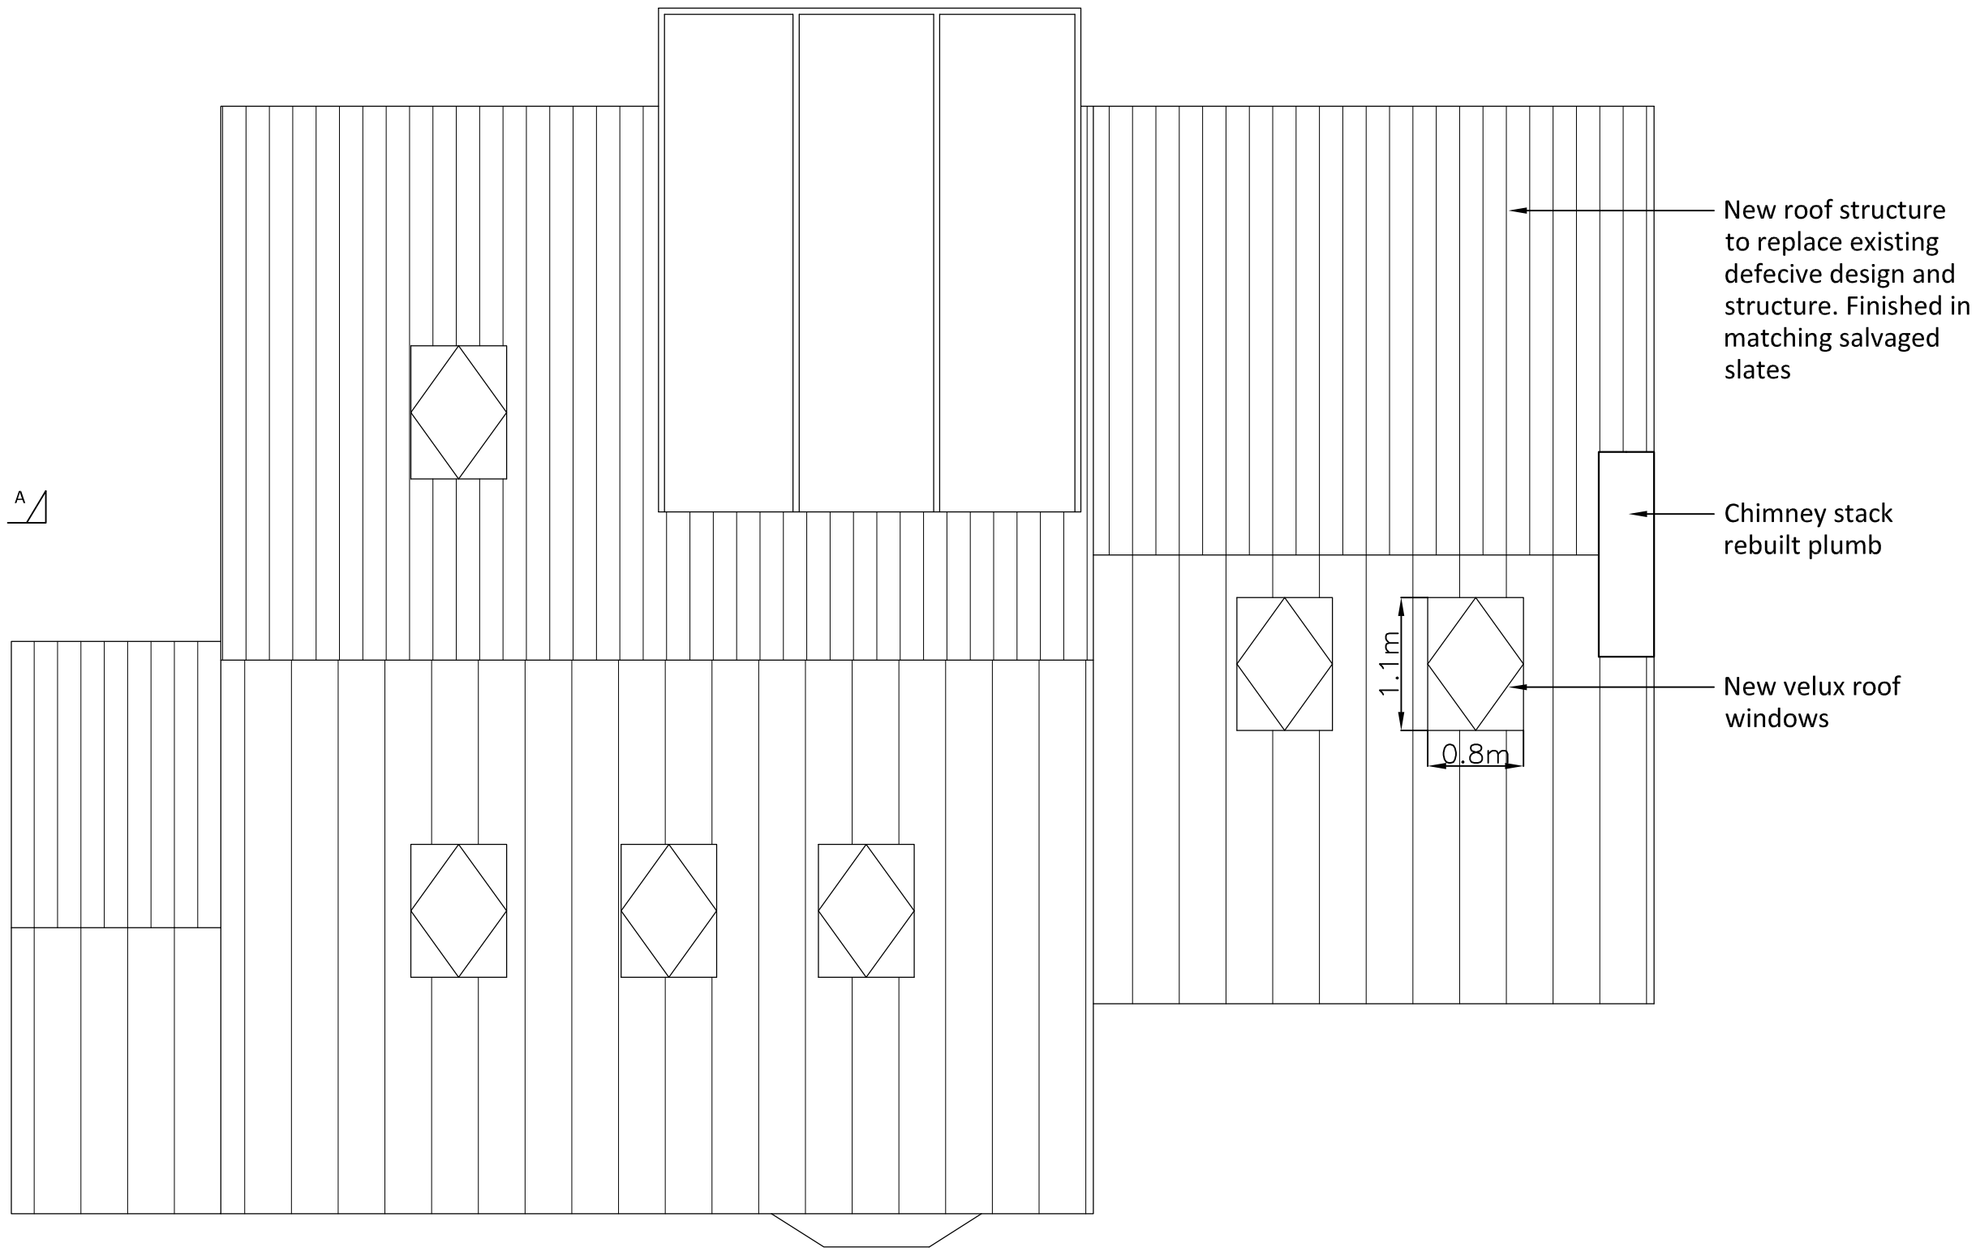

ROOF

Rev A Flat roof dormer to replace pitched Mar 12

34 LAPWING LANE, WEST DIDSBURY
PROPOSED - SECOND & ROOF PLAN
Ref: Lapwing.P.03 A Scale 1:50 @ A2 Oct 2011