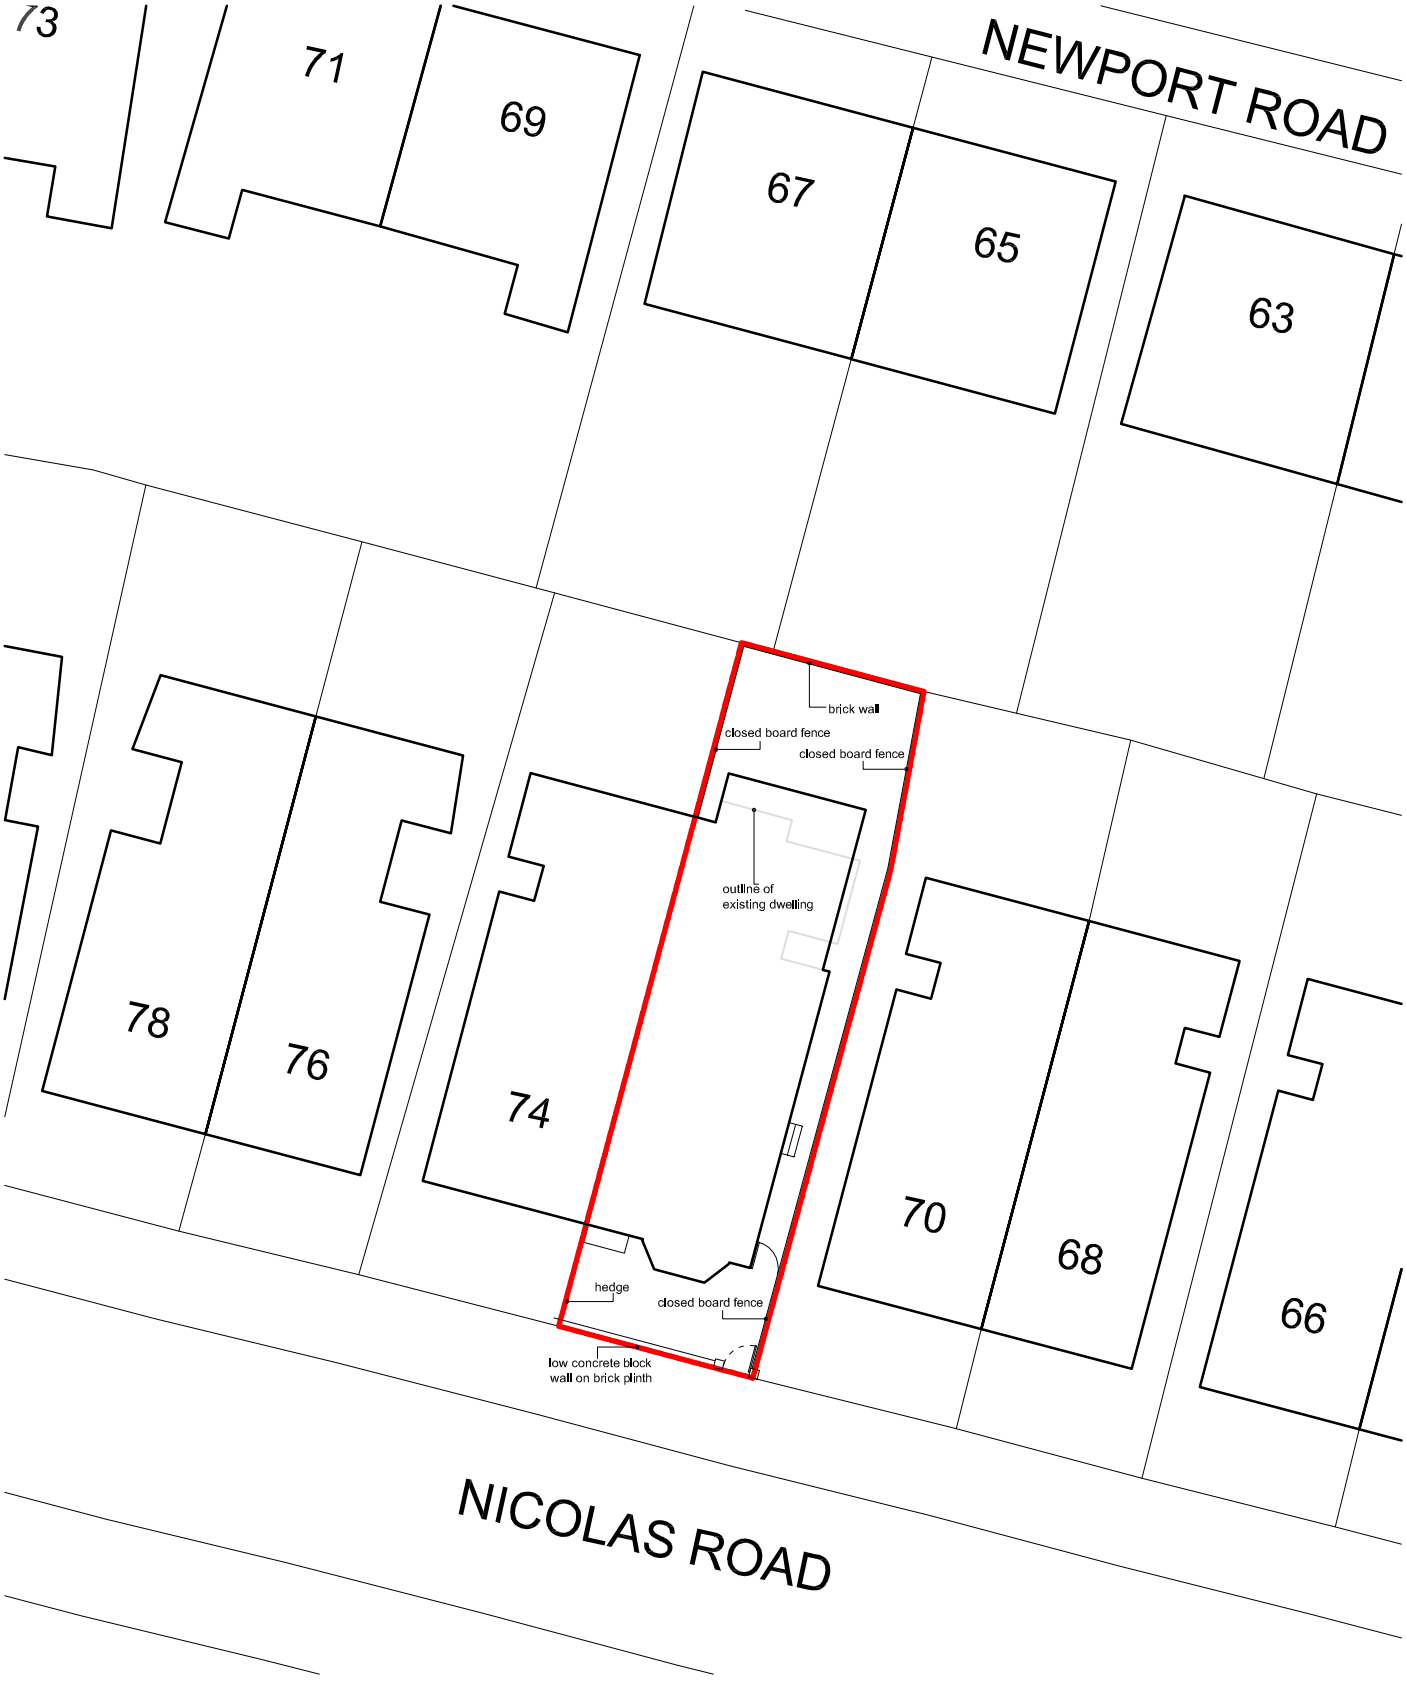



| Revision | Description | Date | Drawn | Checked |
|---|---|---|---|---|
| _ | _ | _ | _ | _ |

N 0 5 10 15 20m

© Raynes Architecture Copyright 2012: All rights reserved. This drawing must not be reproduced without permission. Do not scale from this drawing. All dimension are in millimeters unless otherwise stated. Any discrepancies should be reported to the Architect.

RAYNES ARCHITECTURE
www.raynesarchitecture.co.uk 13 Chequers Road Chorlton M21 9DX t: 07989 744 336 e:lisa@raynesarchitecture.co.uk

| | |
|---|---|
| Client: | Elena & Dave Tompkins |
| Project: | 72 Nicolas Road |
| Drawing: | Proposed Site Location Plan |

| Scale (A2) | Scale (A4) | Date: | Drawn: | | Drawing No. | Revision |
|---|---|---|---|---|---|---|
| 1:125 | 1:250 | Oct 12 | SK | RA J142 | 9.001 | _ |