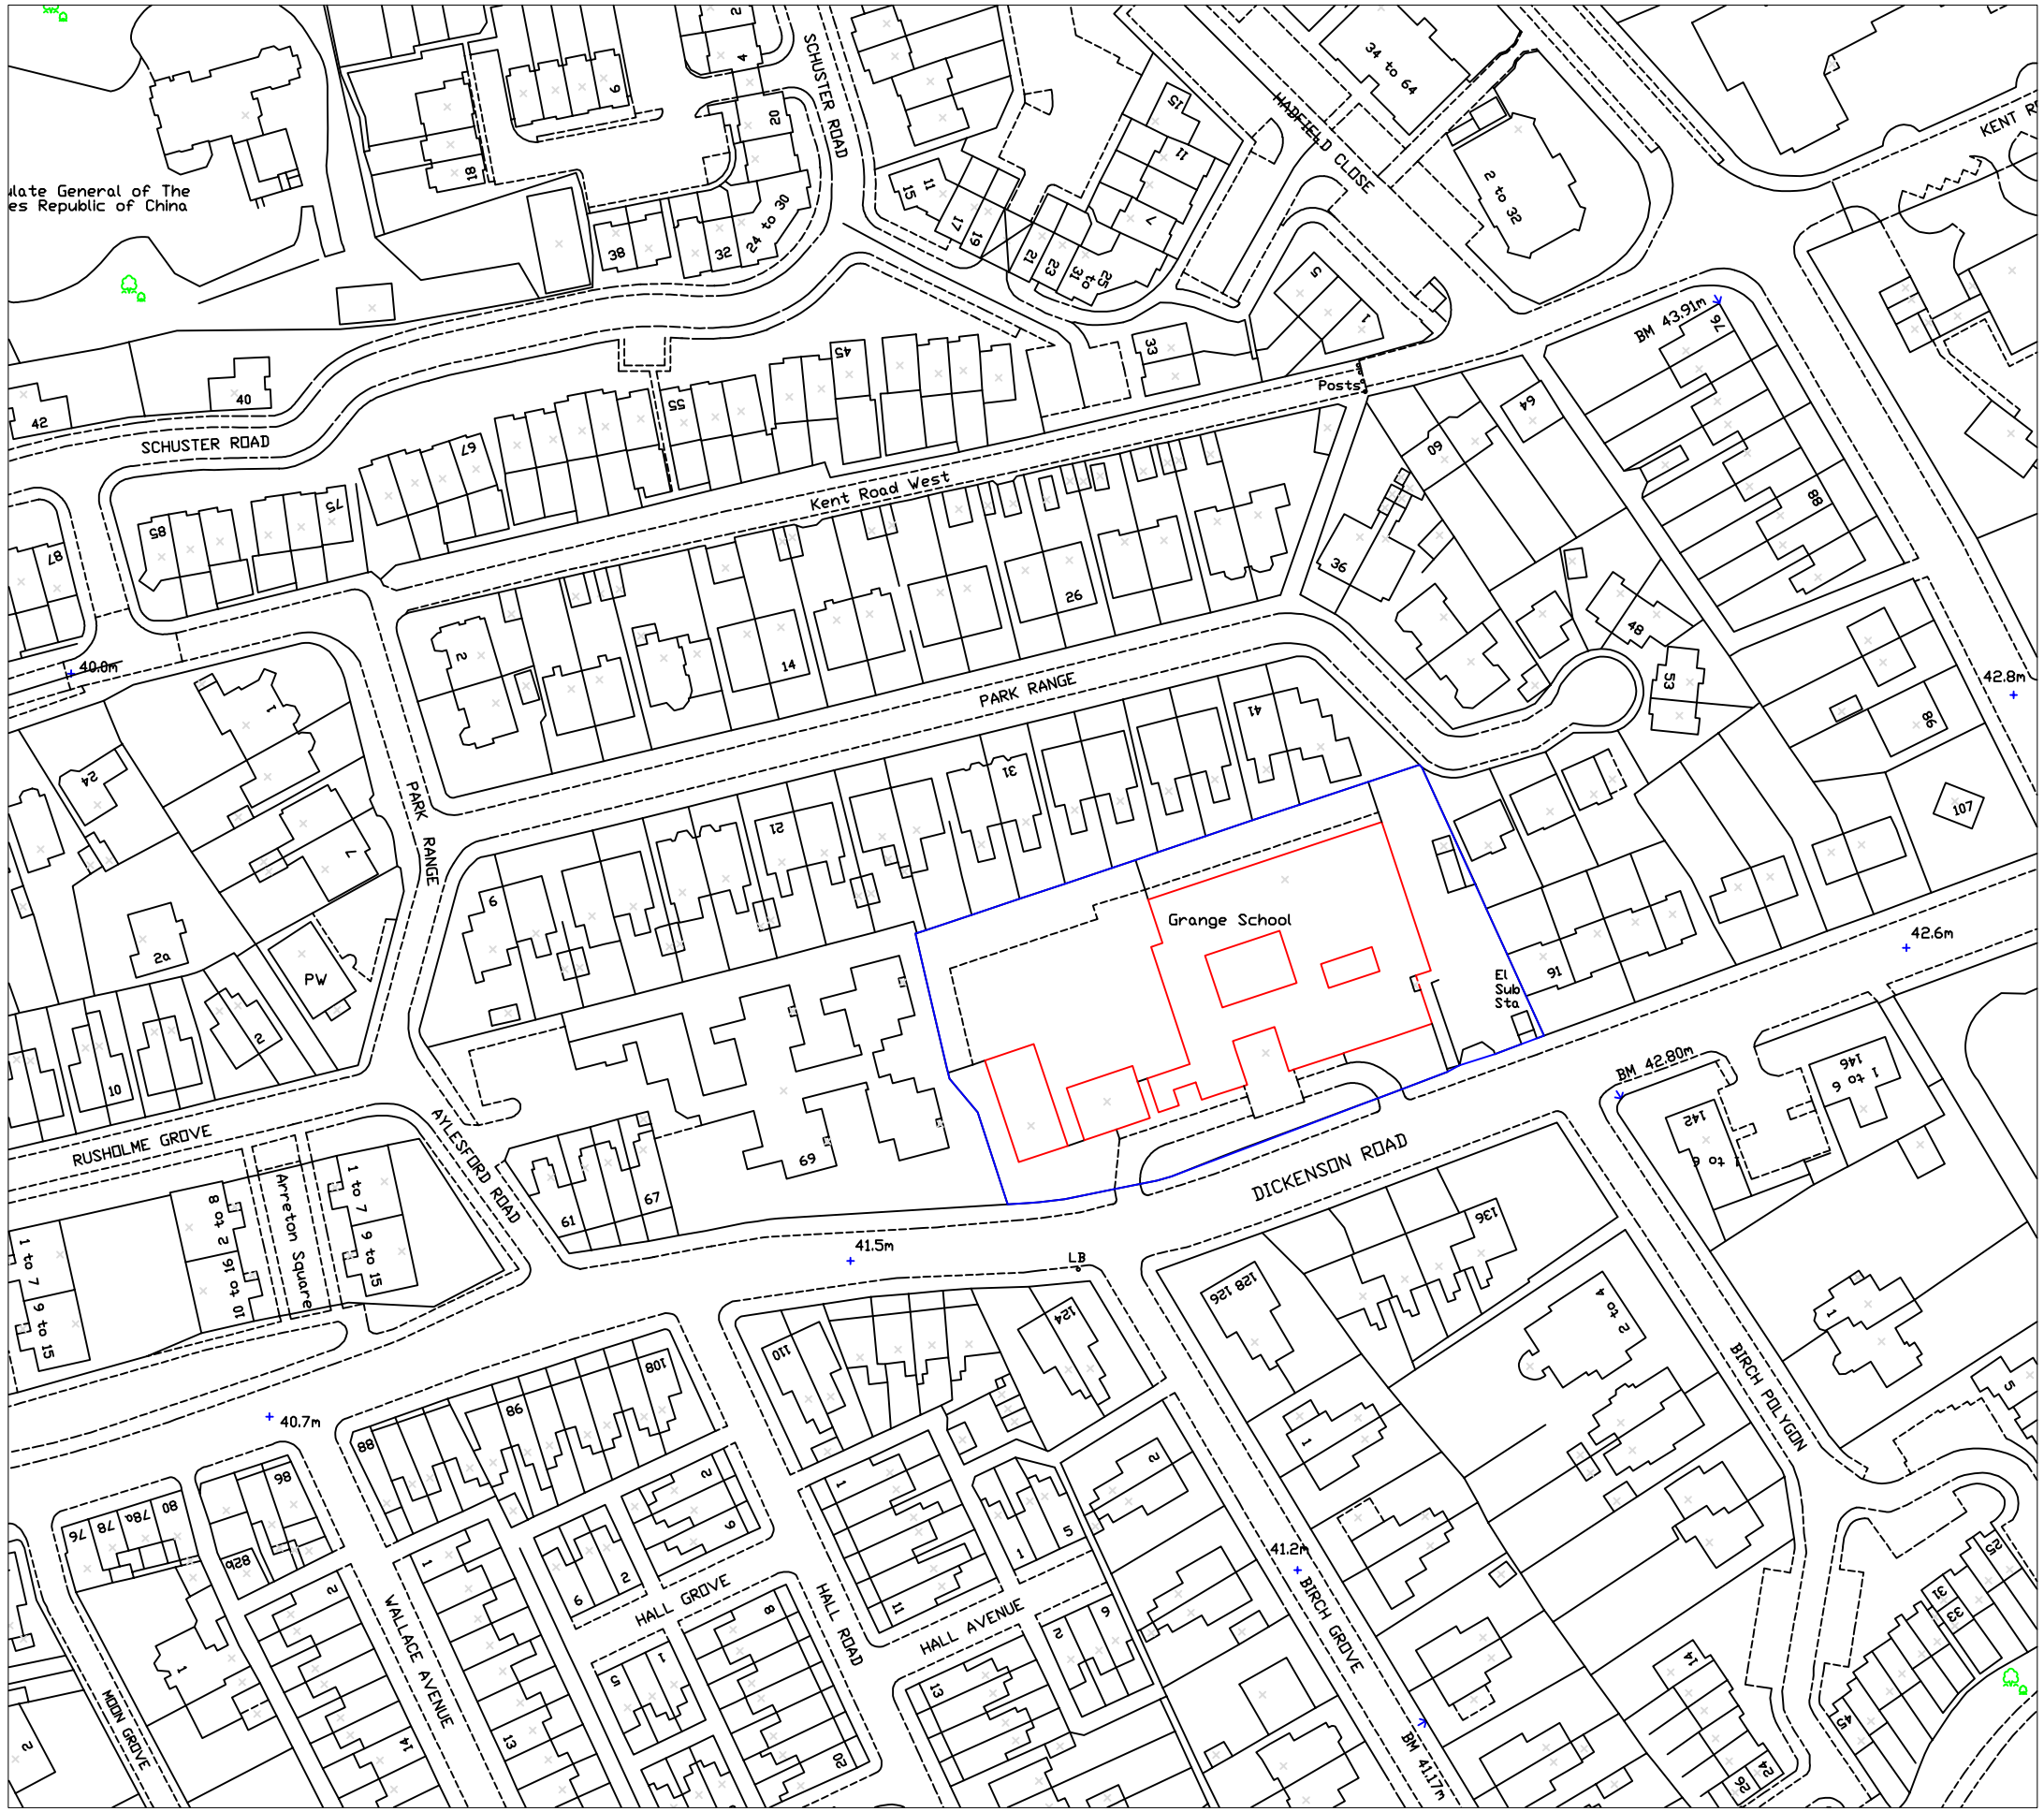


Rev	Description	By	Date

Capital Programme Division
Corporate Technical Services

4th floor , Heron House
47 Lloyd St, Manchester
M2 5LE
Tel: 0161 219 6500
FAX: 0161 219 6501

JOB TITLE	DRAWING TITLE
Virtual Primary School (The Grange)	Location Plan
JOB NO.	DRAWING NO.
ED39983	01

DATE	SCALE	DRAWN	REVISION
22/11/11	1:1250	CLH	

MANCHESTER CITY COUNCIL