



EXISTING ELEVATION 01 - PART 1
1 : 100

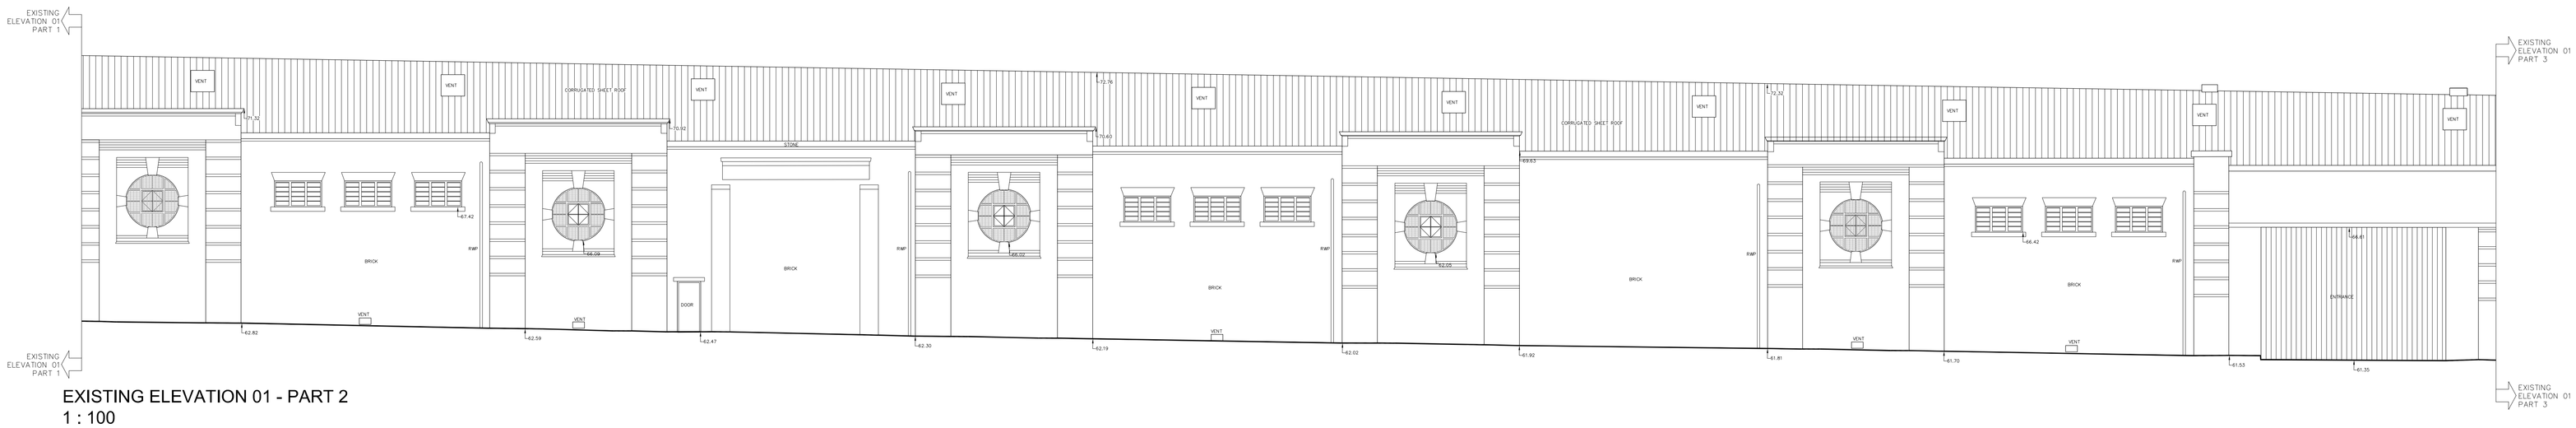

EXISTING ELEVATION 01 - PART 2
1 : 100



EXISTING ELEVATION 01 - PART 3
1 : 100

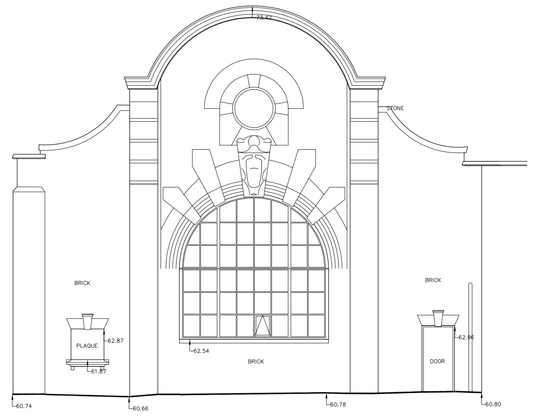

EXISTING ELEVATION 02
1 : 100



EXISTING ELEVATION 03
1 : 100

Key Plan 1:1250



Notes

STRIP OUT WORKS

The existing timber windows are in a dilapidated condition and care must be taken when removing existing mesh as glazing is liable to fall from the frames.

Carefully remove the existing grills and mesh and dispose of off site

Carefully de-glazing the existing timber framed windows to elevations 01, 02 and 03 and removed from site.

Carefully remove the existing window frames complete with all fixtures and fittings and dispose of off site.

Carefully remove the existing timber louvres and dispose of off site.

No works are to be undertaken to the existing pedestrian doors / vehicle doors or roller shutters.

ALLOW FOR REMOVING ALL DEBRIS ARISING FROM SITE AND MAKE GOOD TO ALL DISTURBED SURFACES. CONTRACTOR IS TO ALLOW FOR ALL NECESSARY TEMPORARY HOARDING AND TEMPORARY PROTECTION OF ALL AREAS OF EXISTING FINISHES TO PREVENT ACCIDENTAL DAMAGE CAUSED BY THE CONTRACTORS OPERATIVES AND PLANT.

CONTRACTOR IS TO SUPPLY AND MAINTAIN ALL NECESSARY HOARDING AND BARRIERS TO PREVENT UNAUTHORISED PERSONS ACCESSING TO THE CONTRACT AREA.

CONTRACTORS IS TO MAINTAIN A SAFE, SECURE WORKING ENVIRONMENT FOR ALL SITE OPERATIVES AND VISITORS IN ACCORDANCE WITH ALL RELEVANT AND CURRENT HEALTH AND SAFETY, CODES OF PRACTICE AND CDM REGULATIONS AND LEGISLATION.

rev	description	date	dr by	ap by
original by: Paul Dobson		10.04.12		

Aedas

Aedas Building Consultancy

Aedas Building Consultancy Ltd
Norwich Union House
High Street
Huddersfield HD1 2LF
United Kingdom

T +44(0)1484 537411
F +44(0)1484 530332
E huddersfield@aedas.com
aedas.com

client: FIRST BUS PLC

project: Queens Road Depot, Manchester
Window Replacment Works

drawing: Existing Elevations

project number	scale
BC.HUD.2012.00406.000	1 : 100 /1250 @ A0
drawing number: 01	rev: — issue status: —

This drawing is to be read in conjunction with all related drawings. Do not scale from this drawing. All dimensions must be checked and verified on site before commencing any work or producing shop drawings. The originator should be notified immediately of any discrepancy.
This drawing is copyright and remains the property of Aedas Building Consultancy.

Queens Road Bus Depot, Cheetham Hill, Manchester - Window Replacement Works
01 - Existing Elevations
BC.HUD.2012.00406.000

1:100 0 1M 2M 5M

1:1250 0 10M 20M 50M