


A1

Proposed Site Layout
Scale 1:1000

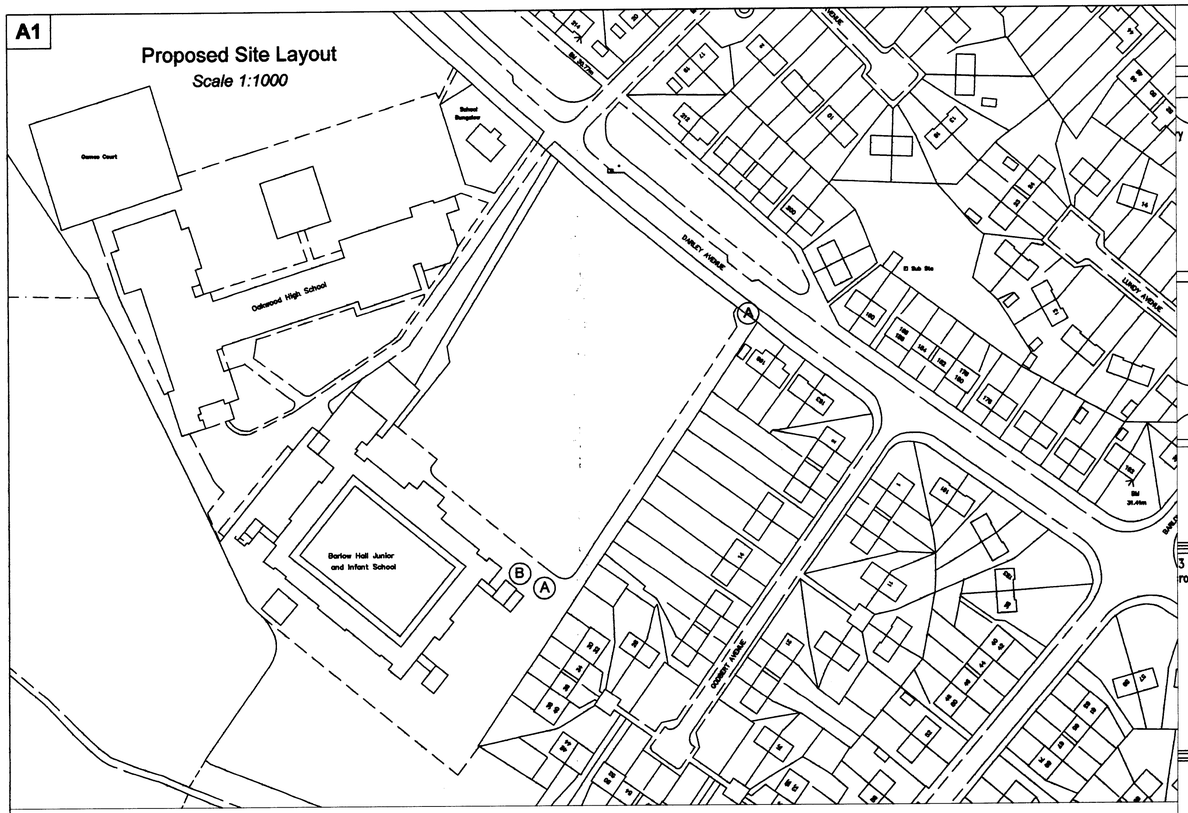


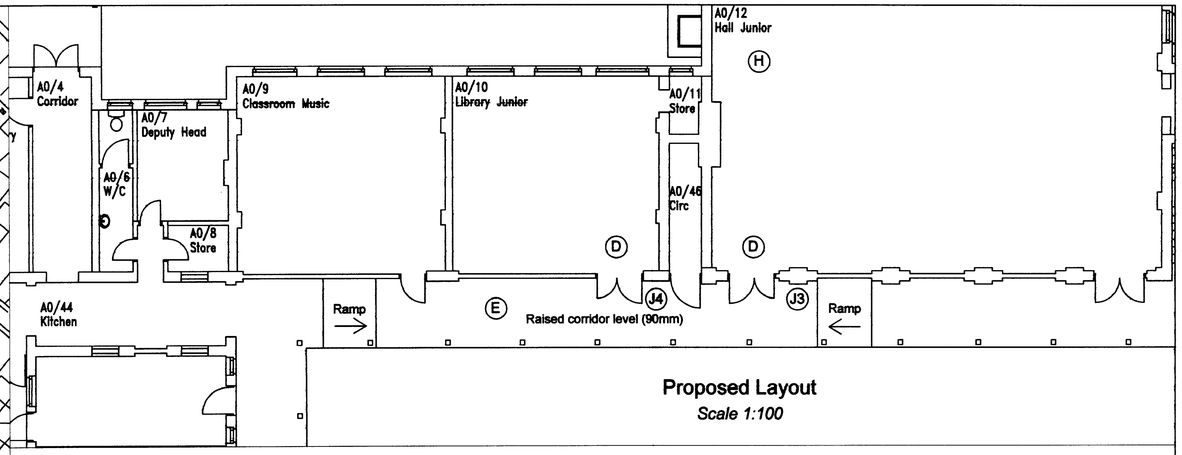


Proposed Layout
Scale 1:100

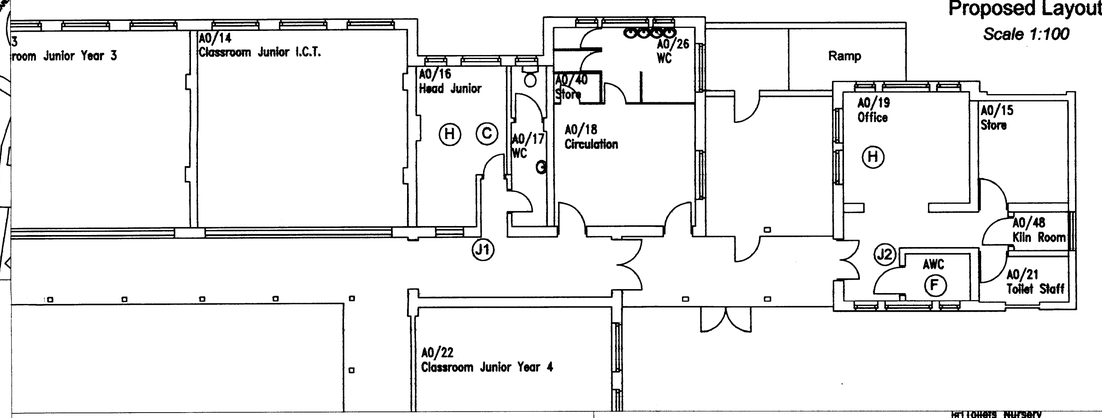

Proposed Layout
Scale 1:100

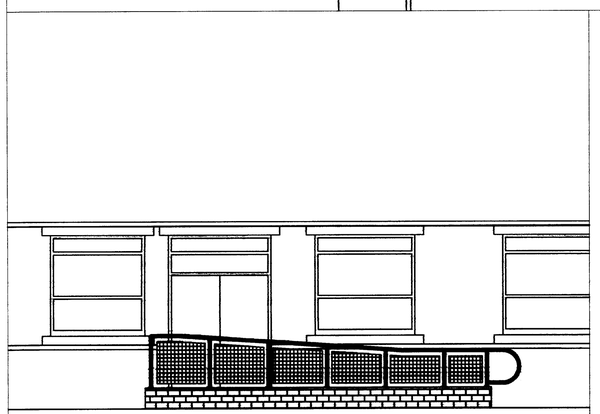

Proposed Nursery Elevation
Scale 1:50

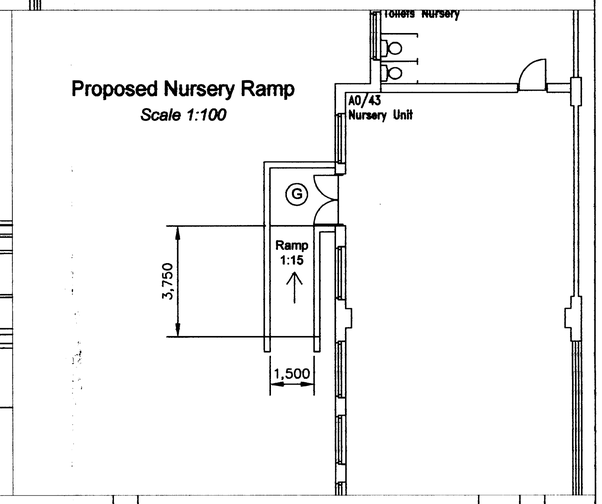

Proposed Nursery Ramp
Scale 1:100

SCHEDULE OF WORKS

A Supply and install (fixed onto fencing) 2Nr external signs warning
"Beware Pedestrians on the Road"
One each end of driveway leading into school. Provide floor marking paint to highlight pedestrian section of driveway leading into school. Allow for walking man symbol every 20m.

B Allow for 1 No. DFA2 compliant parking bay complete with International Symbol fixed to adjacent wall as per MCC standard detail. Allow for additional hatching as shown, in front of gates with "No Parking" in the centre.

C Remove existing door to Head Teacher's Office (A0/16) and re-hang so that it opens against the wall. Make good frame.
Reposition light switch to door opening wall. Cable to be "chased" into wall and all surfaces made good on completion.

D Remove existing doors to Hall (A0/12) and Library (A0/10) dispose from site (salvage locks and bolts to be re-used). Provide new asymmetrical double door set into 1525mm opening (internal frame dimensions). Timber internal quality with vision panels (FD30SVP). Fit into existing frames, 50mm timber type solid core rebated double door set, with unequal width flush doors. Primary leaf to provide clear opening of 850mm with vision panels to meet the requirements of AD M.
Door furniture to be from the IR Laidlaw Normbau range, colour white (on blue doors to match existing). Allow for painting all new doors and frames with one coat undercoat and two coats gloss finish. Allow for new white kick plates and pushplates to all new doors. Allow for new door closers to all new doors. Allow for new fingerguards to all new doors. Fix existing salvaged suited locks and shoot-bolts on new doors.

E Clear fixtures and fittings in corridor, lift existing vinyl, seal existing floor, clear debris, and leave tidy.
Form low rise (not exceeding 90mm difference in level), full width of corridor timber framed ramp at a gradient of 1:20. Both faces to abut existing walls. Include for all necessary timber supports. Timbers to be treated softwood 65mm deep covered with 25mm Marine plywood and finished with sheet vinyl to match existing corridor.

F Reposition WC pan in accessible WC 200mm to the right.
Move flush on cistern to transfer side (left hand side of cistern).
Remove existing drop down rail and supply and install new counterbalanced rail adjacent to WC pan.
Move alarm reset button 200mm to the right.
Provide new horizontal grab rail (white) to outside of accessible WC.

G Demolish existing concrete ramp to Nursery and reduce levels down to 150mm below ground. Make good area with suitable materials where proposed ramp is to be positioned. Walls to ramp and steps to be 200mm thick brickwork class B engineering brick dwarf wall, colour and texture to match existing. Incorporate 'weep holes' into the brickwork to provide appropriate drainage. Allow for incorporating pockets for hand rail. Allow for coping detail of contrasting brick on edge with suitable corner stone at the end of 2Nr walls. Form 3750mm long low rise PCC flag finished ramp to overcome a 250mm difference in levels, 1500mm wide at a gradient of 1:15. Supply and install handrails as per details shown on separate drawing. Landing of ramp to be finished with red coloured PCC flags. Incline of ramp to be finished with grey PCC flags.

H Provide new fused spur for hearing enhancement systems to Head's Office A0/16, Hall A0/12 and Reception A0/19.
Identified Risk item of £1,000 to be added to Target Cost until quotes received for supply of hearing enhancement systems.

J Supply and install new DFA 2 Compliant signs signs.
Details and designs to be discussed with Mark Keighley of G.H. Tomlin & Co., Unit 11, Sandon Industrial Estate, Sandon Way, Liverpool, L5 9YN. Tel: 0151 207 7216. Fax: 0151 298 2347 (or similar approved).
J1 - Provide new sign to Head Teachers Office A0/42.
J2 - Provide new sign to AWC.
J3 - Provide new sign to Hall A0/12.
J4 - Provide new sign to Library A0/10.

Rev	Description	Date	By	Checked

This drawing is copyright. DO NOT SCALE from this drawing. The contractor and any subcontractor shall verify ALL dimensions on site prior to making shop drawings or commencing manufacture.

MINSTRAL DEVELOPMENTS LTD
CHARTERED BUILDING SURVEYORS & ACCESS CONSULTANTS
16 The Bryceway
West Derby
Liverpool
L12 3HJ
Tel: 0151 228 8880
Fax: 0151 228 8880

RECEIVED 25 JUN 2008

JOB TITLE: **Barlow Hall Primary School**

DRAWING TITLE: **Proposed Layout & Notes**

COMPUTER FILE	DATE	SCALE	DRAWN	CHECKED
MDL-1115	MAR 08	NTS	MJ	MJ

JOB NUMBER	DRAWING NO.	REVISION
ED 35450	02	-