

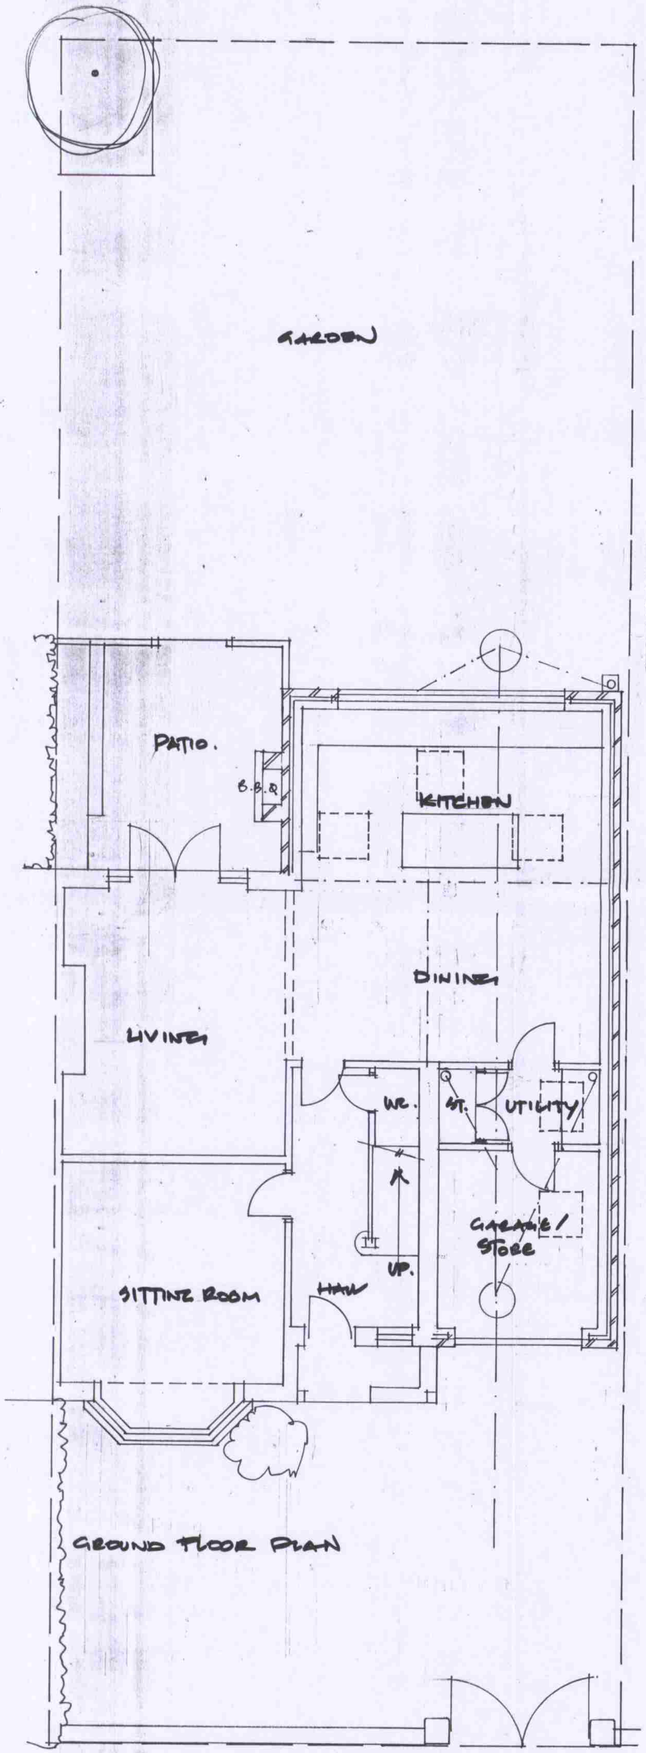



GROUND FLOOR PLAN

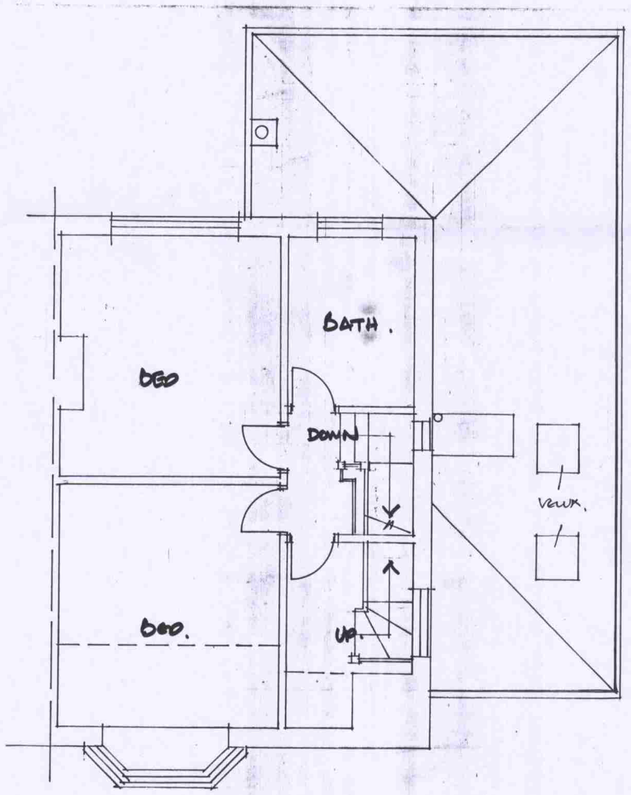


FIRST FLOOR PLAN

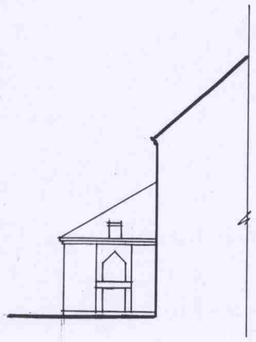


SIDE ELEVATION · SOUTH

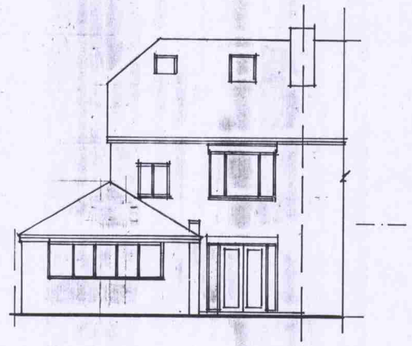

REAR ELEVATION · WEST

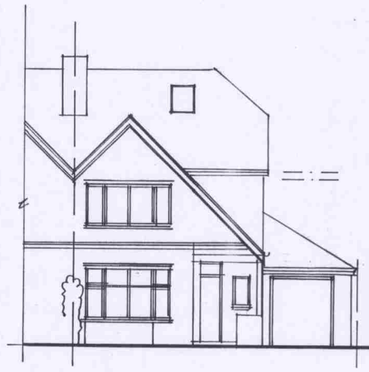


FRONT ELEVATION · EAST

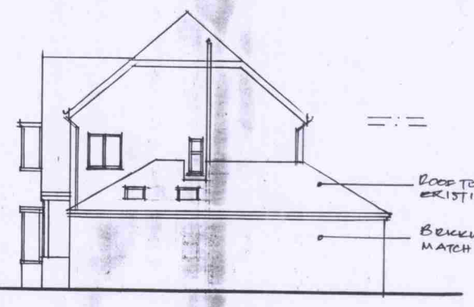

SIDE ELEVATION · NORTH



SITE LOCATION PLAN SCALE 1:1250.

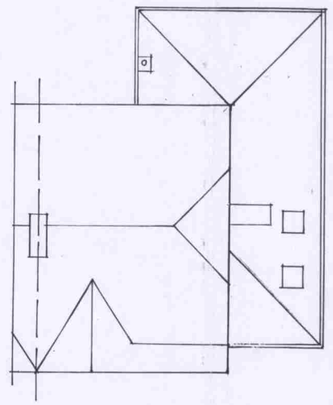

ROOF PLAN SCALE 1:100.

PLANNING AND BUILDING CONTROL
12 AUG 2013

PROJECT
25, HURSTVILLE
CHORLTON
MANCHESTER.
M21 8DJ

CLIENT
MR & MRS. C. THORP

DRAWING
PROPOSED
PLANS & ELEVATIONS

DRAWING NR	REVISION	SCALE(S)
2013.05.01.	02	1:50 / 1:100

DATE	DRAWN BY
MAY 2013.	A. C. CONT

INSIDE OUT DESIGN ASSOCIATES LIMITED
ARCHITECTURAL DESIGN CONSULTANTS
The Studio, The Pastures, 1 Pastures Lane, Oldham, Lancashire, OL1 4AW
Tel/Fax: 01457 810091
E-mail: design@insideoutdesign.co.uk
Website: www.insideoutdesign.co.uk

DO NOT SCALE FROM THIS DRAWING
COPYRIGHT INSIDE OUT DESIGN ASSOCIATES LIMITED