© A.P.E. Design
A.P.E. Design shall have no responsibility for any use made of this document other than for that which it was prepared and issued.

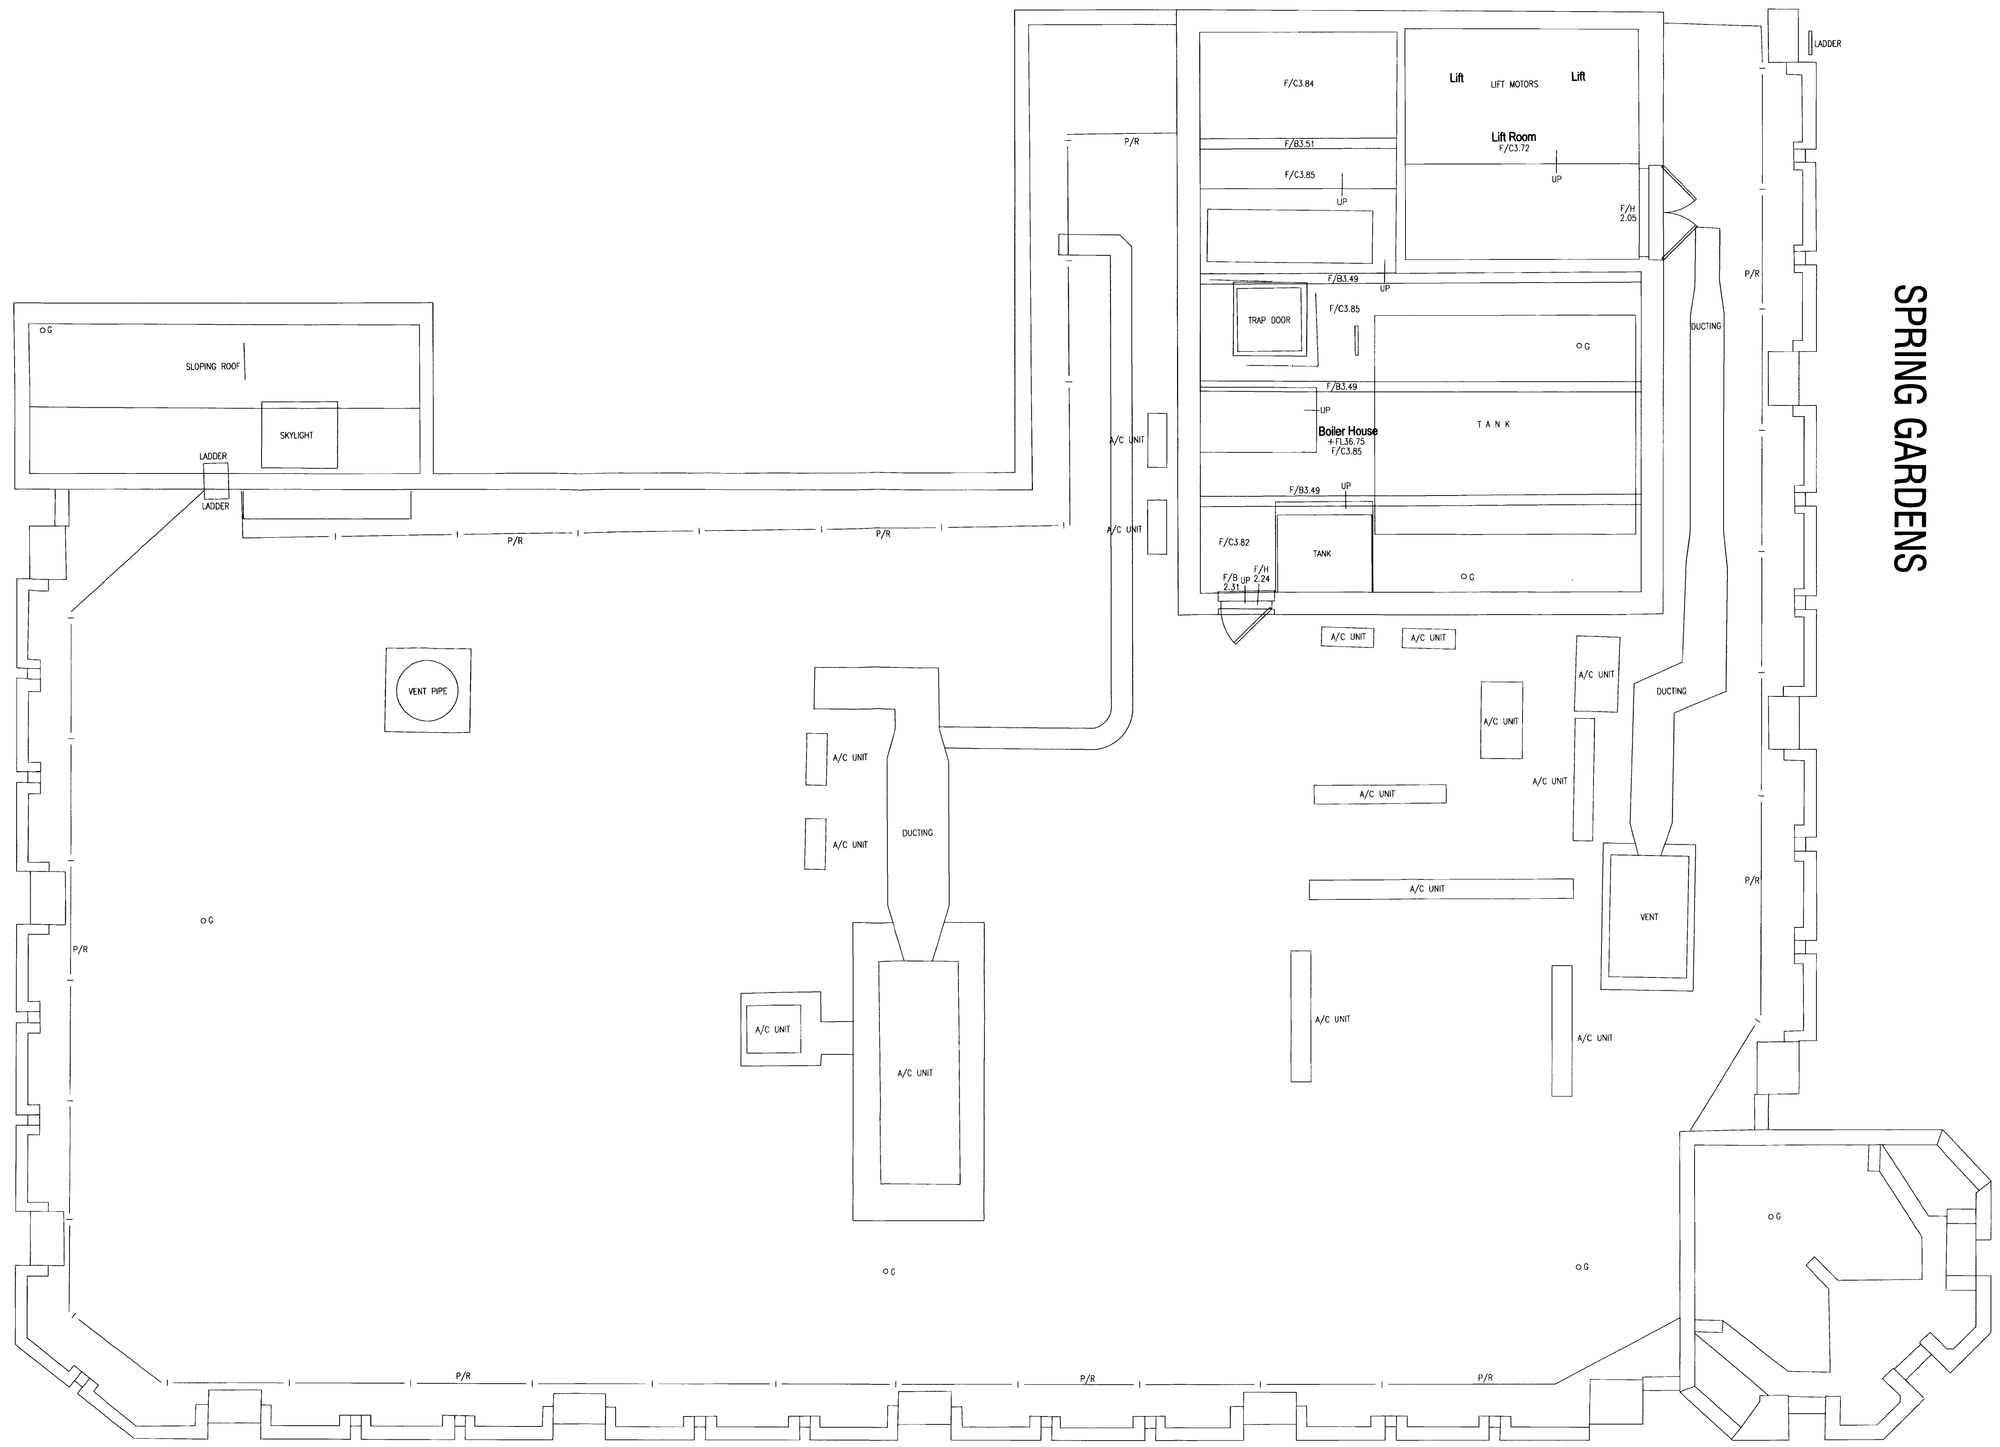


© A.P.E. DESIGN - CAD ORIGINAL - NOT TO BE MODIFIED BY HAND

| Rev | Details | Date | Signed |
|---|---|---|---|
| P2 | ROAD NAMES ADDED | 11.03.08 | JHM |

A.P.E. Design
Chadwick House
Birchwood Park
Warrington
WA3 6AE
Tel: 01925 838041
Fax: 01925 838042
www.ape-uk.co.uk

Client
MAGNUS

Project
19-21 SPRING GARDENS
MANCHESTER

Title
ROOF LEVEL
EXISTING PLANT LAYOUT

PLANNING

| | | | |
|---|---|---|---|
| Date: | FEB '08 | Drawn: | JM |
| Scale (@ A2): | 1:50 | Checked: | JHM |
| Job. No: | APE116 | Approved: | JHM |
| Drg. No: | (200)A922 | Revision: | P2 |