

ELEVATION B

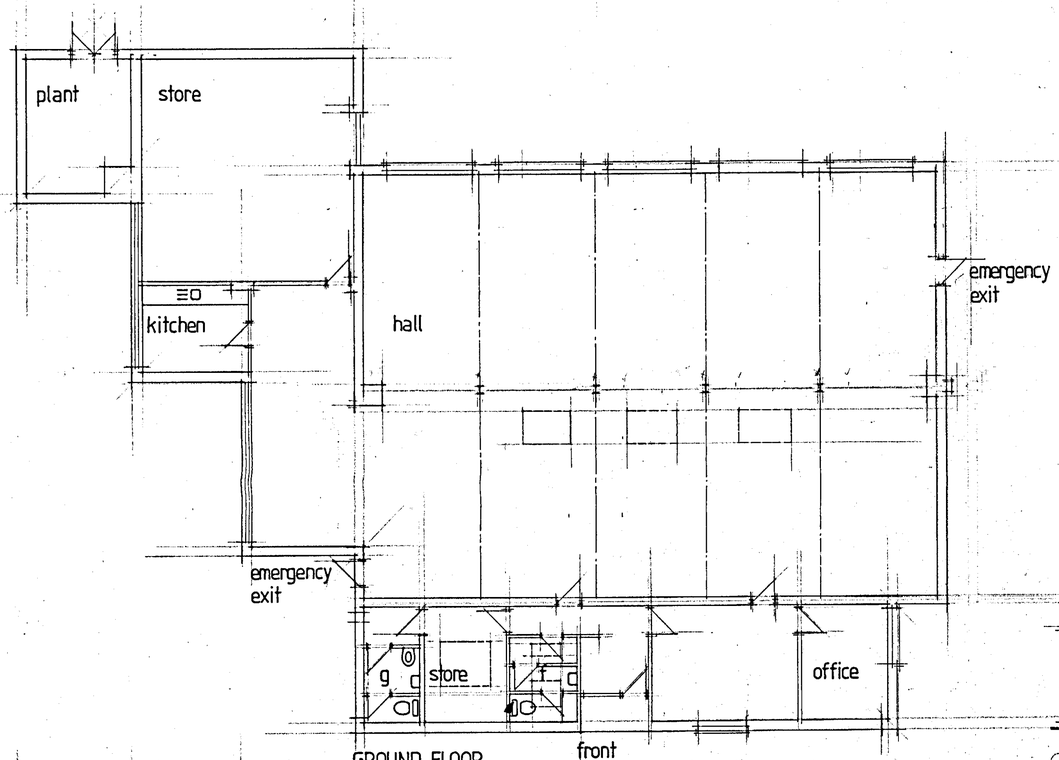

GROUND FLOOR

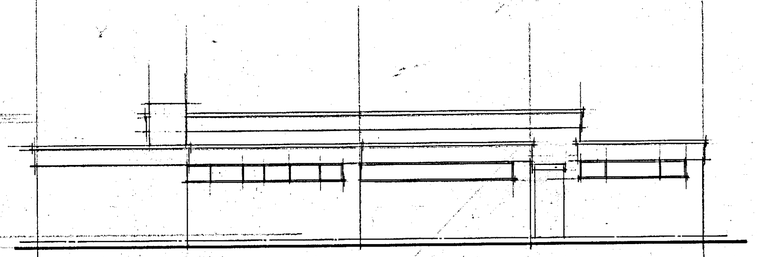

ELEVATION C

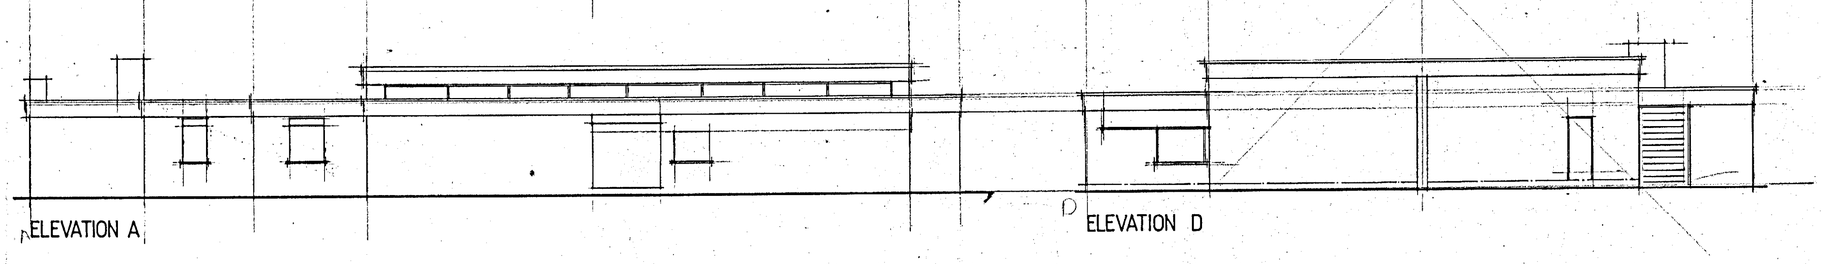

ELEVATION A

ELEVATION D

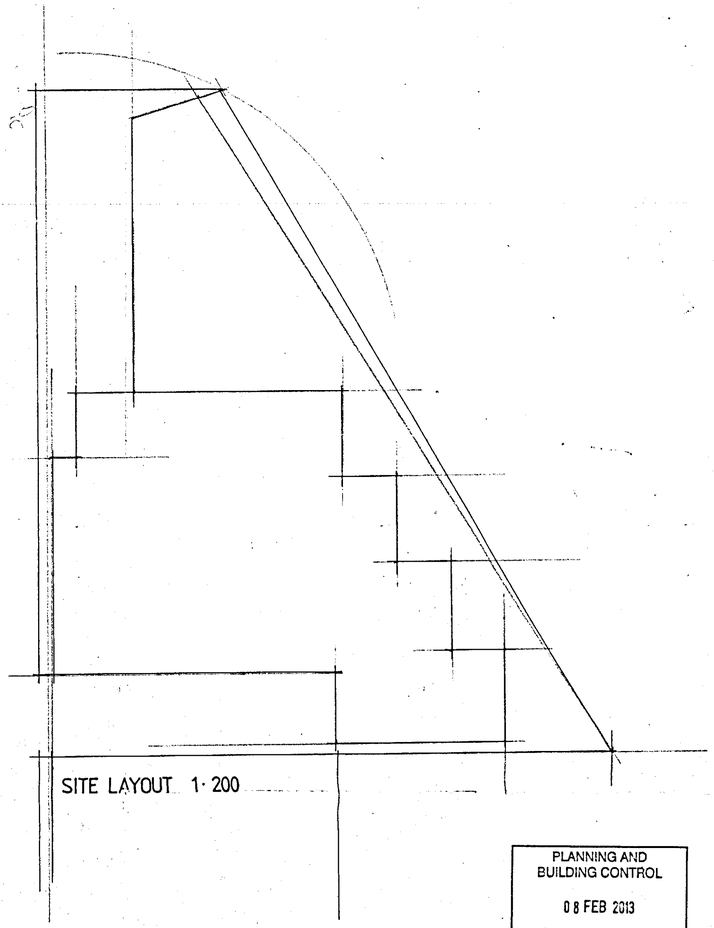

PLANNING AND BUILDING CONTROL

08 FEB 2013

No:	Revision:	Date:	Initial:

ALPHA DESIGN
11 GILDA CRESCENT ROAD ECCLES M30 9AG
TELEPHONE : 061 707 5533

Project:	9 North Street Cheetham Hill Mcr
Title:	Floor Plans and Elevations (existing)
Scale: 100 200	Date: JAN 2013 Initial: CTW
Drg. No:	