


NORTH ELEVATION : AS EXISTING.
1 : 100

REV	DATE	COMMENT
P-01	24.01.08	1st Issue to Planning.

KEY

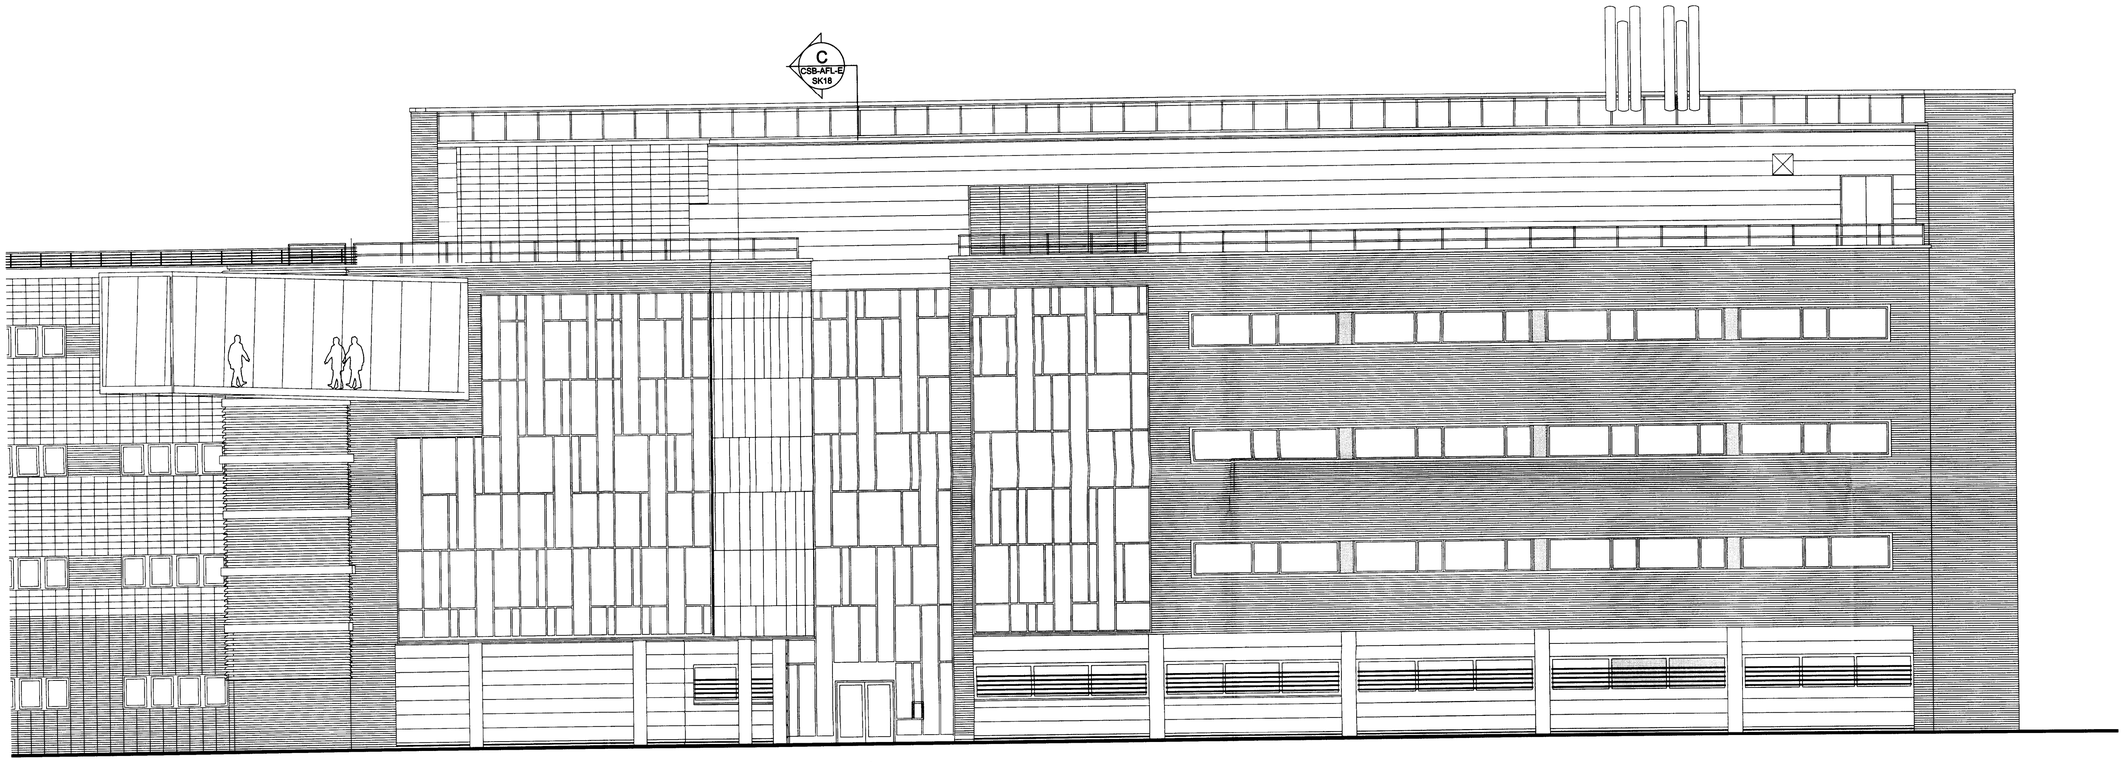

SCALE BAR
0 2m 4m 6m 8m

CLIENT
NHS Central Manchester and Manchester Children's University Hospitals NHS Trust
CATALYST
Bovis Lend Lease

ORIGINATOR
AFL

AFL Architects
St James's Buildings
Oxford Street
Manchester
M1 6FQ

tel: 0161 236 6263
fax: 0161 236 6484
mail:mail@afl-uk.com
website:www.afl-uk.com

PROJECT
MANCHESTER JOINT HOSPITALS

DRAWING TITLE	SCALE @ A1:
NORTH_ELEVATION AS_EXISTING.	1:100
.	CAD No. L.B.
DRAWING STATUS: PLANNING	JOB REF: 063131
DRAWING No.: CSB-AFL-E- SK16 -P-01	REV No.