NOTE

This drawing is to read in conjunction with all other Architects drawings and all Structural Engineers drawings details and calculations.

It is the contractors responsibility to check all dimensions prior to fabrication or construction, any discrepancies to be reported to the Architect.

1 0 1 2 3 4 5 10
meters

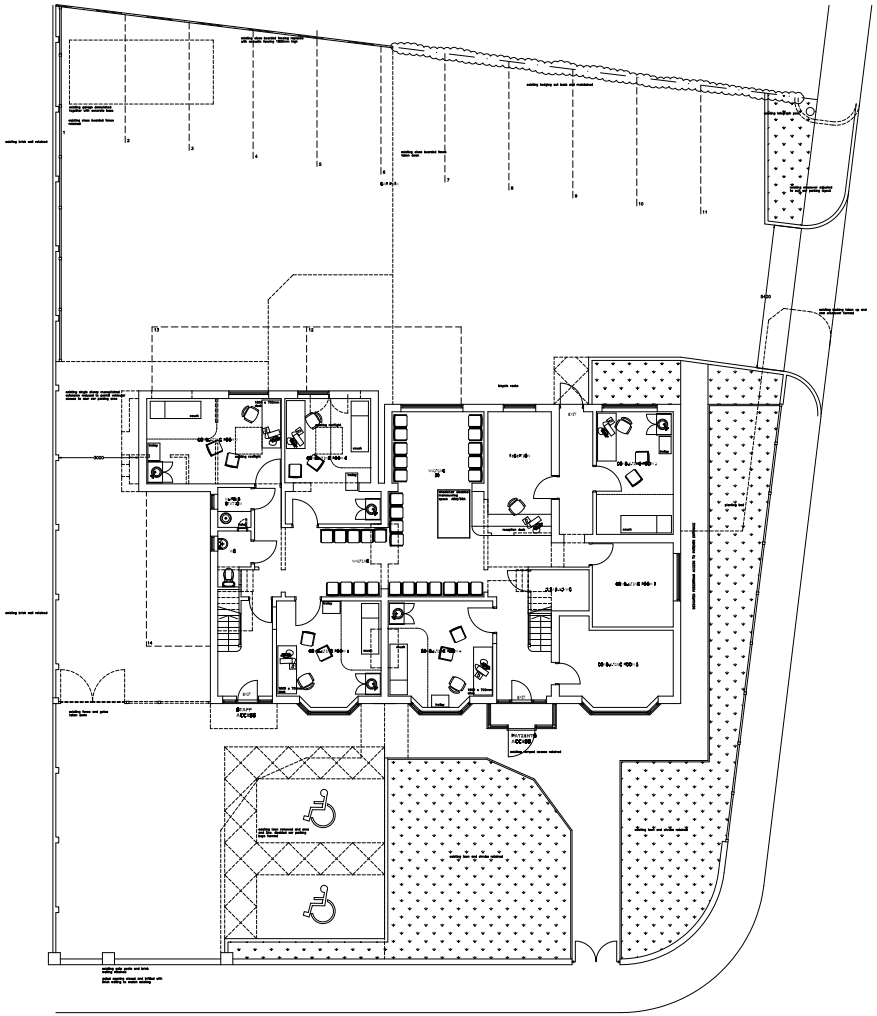

PROPOSED SITE LAYOUT

1 0 1 2 3 4 5
meters

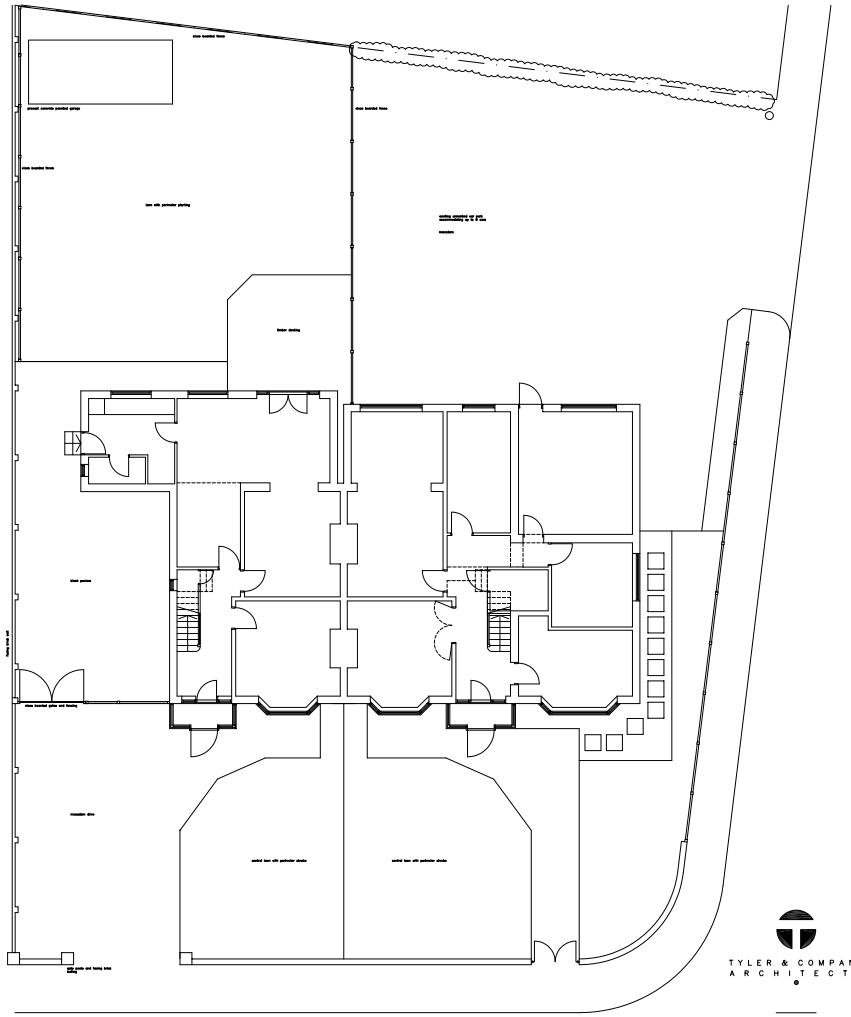

EXISTING SITE LAYOUT

TYLER & COMPANY
ARCHITECTS

Craycombe House, 73A Bold Street, Altrincham
Cheshire, WA14 2ES

Telephone: (0161) 929 0810
Facsimile: (0161) 929 0810
E-mail: toby@tylerarchitects.eclipse.co.uk
© Copyright do not scale of this drawing

Project

PROPOSED ALTERATIONS
BROOKLANDS MEDICAL CENTRE
BROOKLANDS

Drawing

EXISTING AND PROPOSED SITE PLANS

Date 30.12.11	Drawn By ajt	Scale 1 : 100 @ A1
Drawing Status	Drawing No.	Rev No.
	992–03	A