
PLANNING AND
BUILDING CONTROL
12 APR 2013

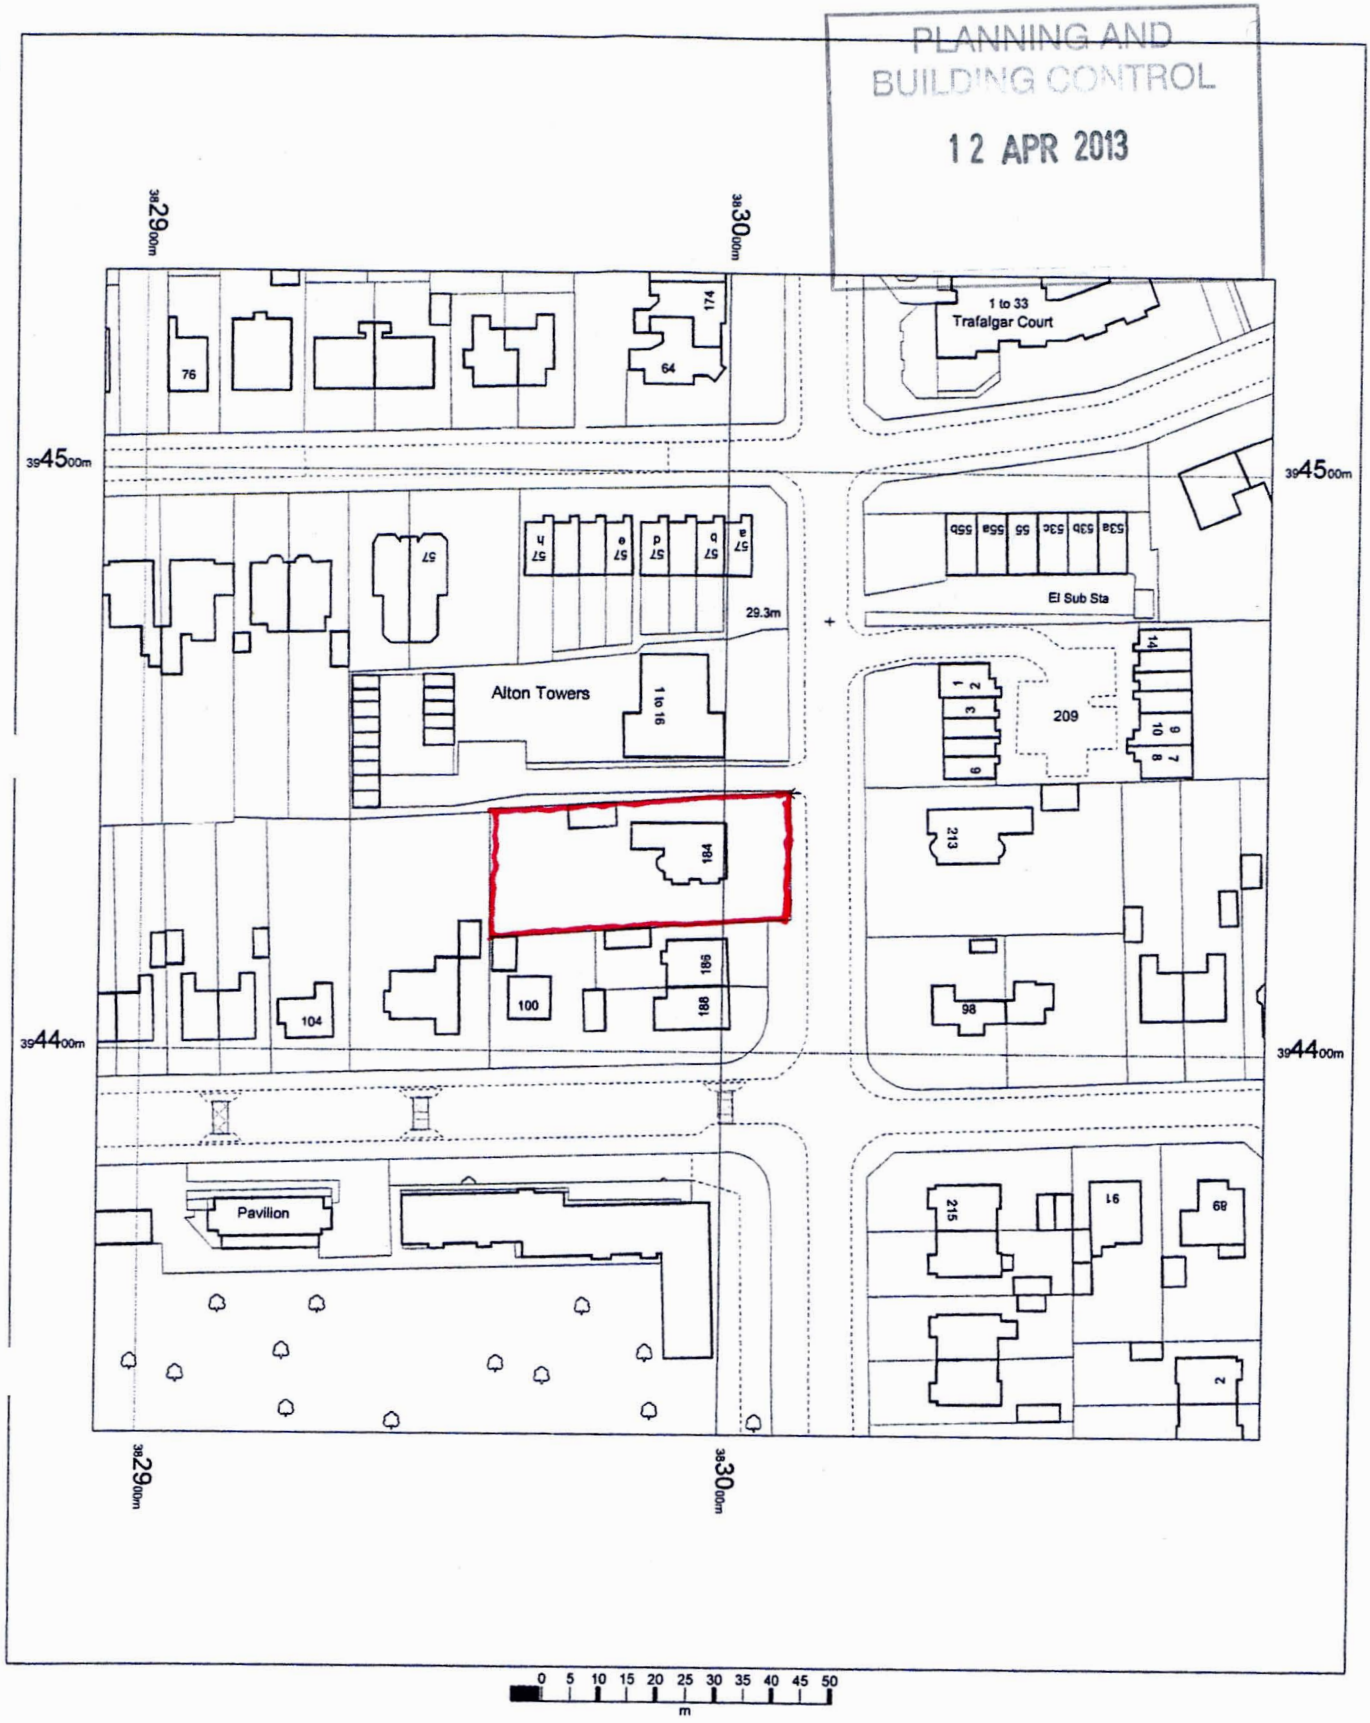

184 WITHINGTON RD
MANCHESTER
M16 8WJ

OS Mastermap
22 March 2013, ID: BW1-00217061
maps.blackwell.co.uk

1:1250 scale print at A4, Centre: 382993 E, 394434 N

©Crown Copyright. Licence no. 100041040

N

Mapping sourced from Ordnance Survey

BLACKWELL'S
www.blackwellmapping.co.uk
TEL: 0113 245 2623
comments@maps.blackwell.co.uk