

SITE PLAN 1:500

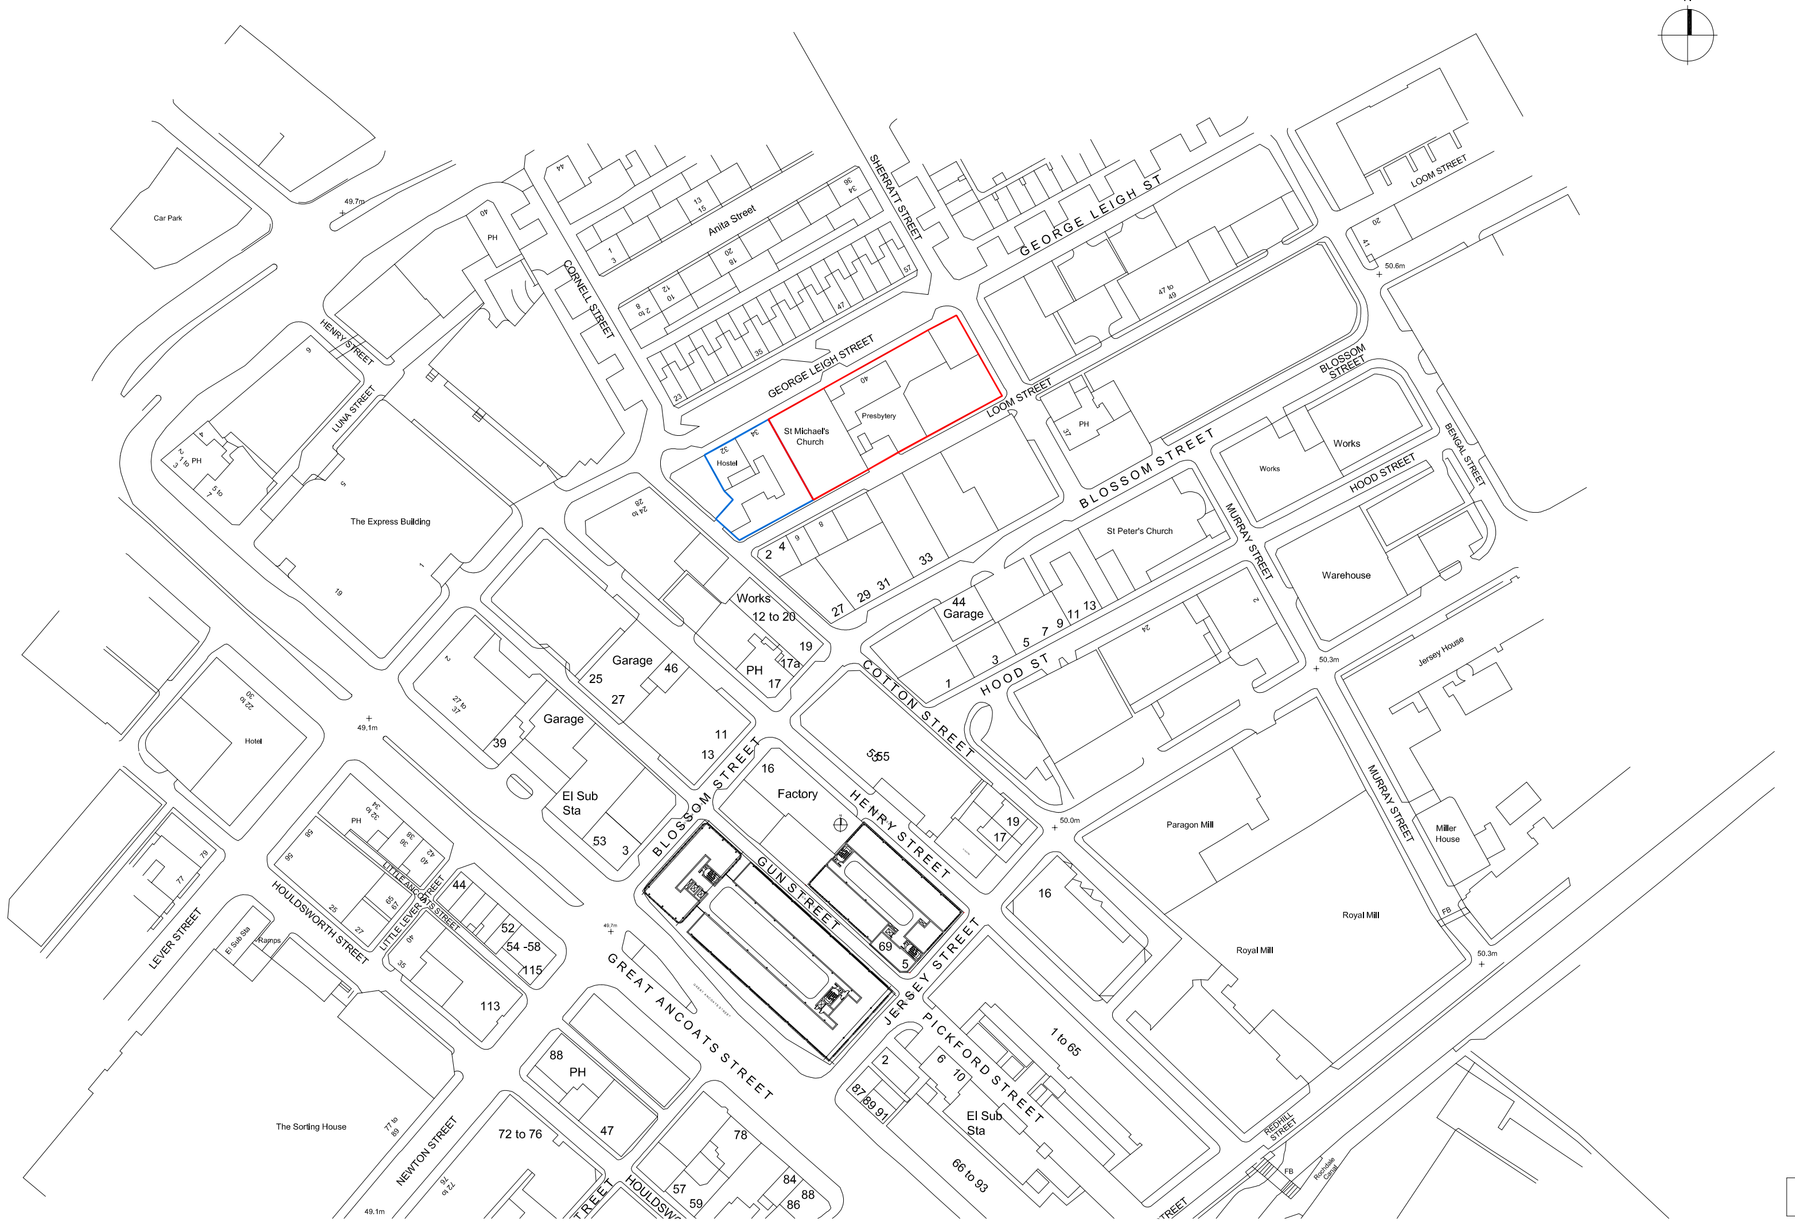

LOCATION PLAN 1:1250

General Notes:

Rev:	Details:	By / Chk:	Date:
-	FIRST ISSUE.	SA	17.12.12

AssociatedArchitects

1 Severn Street Place • The Mailbox
Birmingham • B1 1SE
T +44 (0)121 233 6600
F +44 (0)121 200 1564
mail@associated-architects.co.uk
www.associated-architects.co.uk

Client:
HOMES AND COMMUNITIES AGENCY

Project:
ST MICHAELS CHURCH, ANCOATS

Drawing Title:
SITE AND LOCATION PLANS

Scale: 1:500 / 1:1250 @ A1

Status:
PLANNING

This drawing is copyright of Associated Architects LLP.
Do not scale from this drawing - Refer to figured dimensions only.
Contractor to notify AA of any discrepancies or site variations immediately.

3235 AL (0) 01 -

Associated Architects Limited Liability Partnership OC304503; Registered in England and Wales