PLANNING
ACK'D
REPLIED
RECD 19 MAY 2008

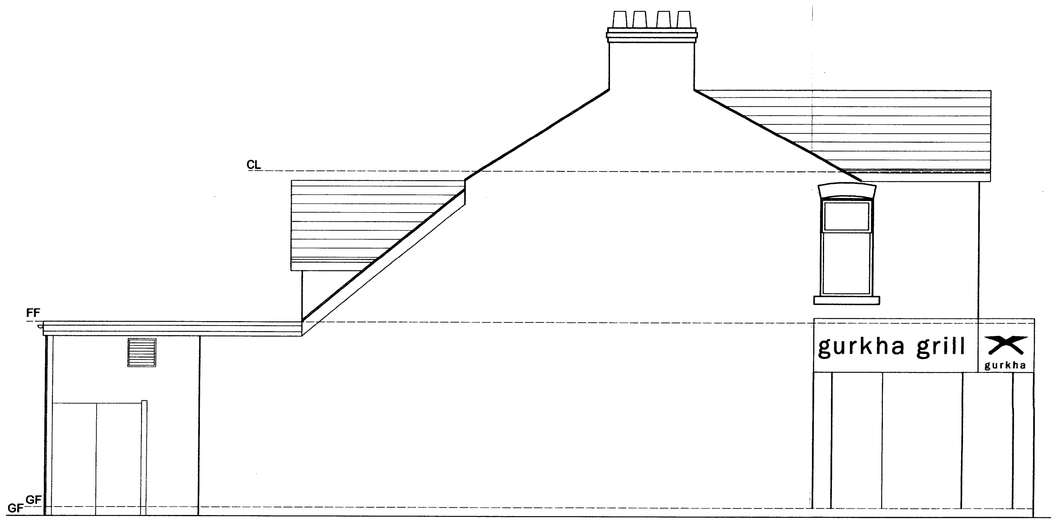

EXISTING GABLE ELEVATION TO THE GHURKA GRILL No 198 BURTON ROAD.



EXISTING FRONT ELEVATION NO 198 -196 & 192 BURTON ROAD

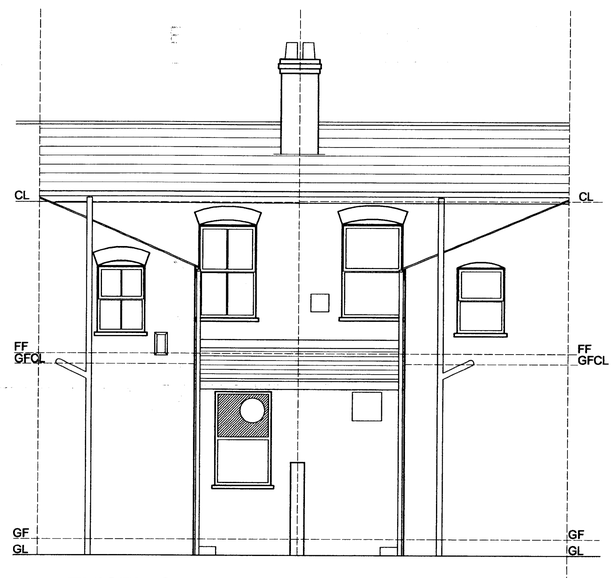

EXISTING REAR ELEVATION No 194-196

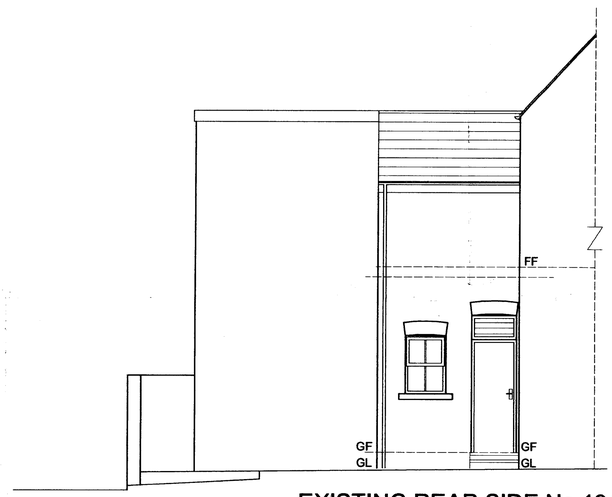

EXISTING REAR SIDE No 194

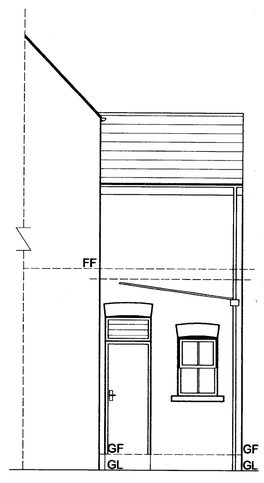

EXISTING REAR SIDE No 196

This dwg is copyright and should not be used or reproduced without the written consent of I.G.L Surveying. All dimensions to be checked on site by the contractor prior to commencement of work.

FIRST BRITANNIA PROPERTIES LTD
194-196 BURTON ROAD, WEST DIDSBURY, MANCHESTER.

EXISTING ELEVATIONS

2127/E/02

Drawn by: CK
Checked by: RWI
Scale: 1:50
Date: MARCH 2008