GENERAL NOTES:
- All building facades sympathetically cleaned by approved method.
- All new facing materials to match existing and to Local Authority approval.
- All new roof slates/tiles to close match existing and to Local Authority approval.
- All external SVP's removed.
- All external RWP's sympathetically replaced with black extruded aluminium RWP's to Local Authority approval.
- All windows to be assessed for suitability and replaced with timber framed double glazed units to Local Authority approval where necessary.

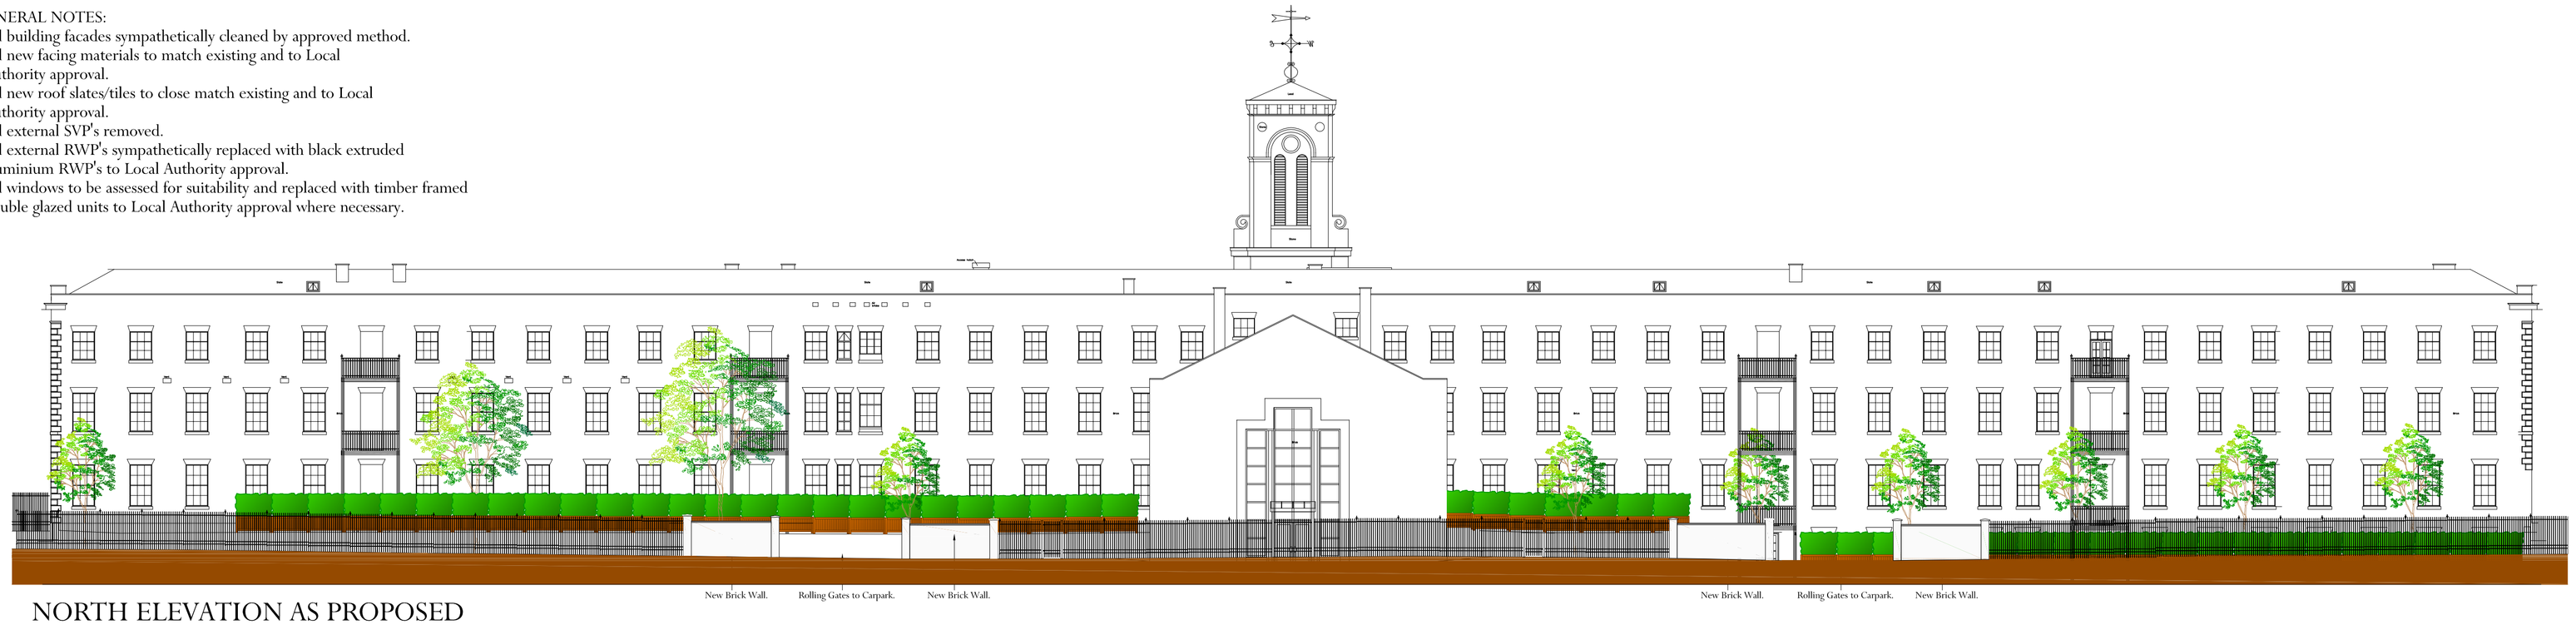


NORTH ELEVATION AS PROPOSED

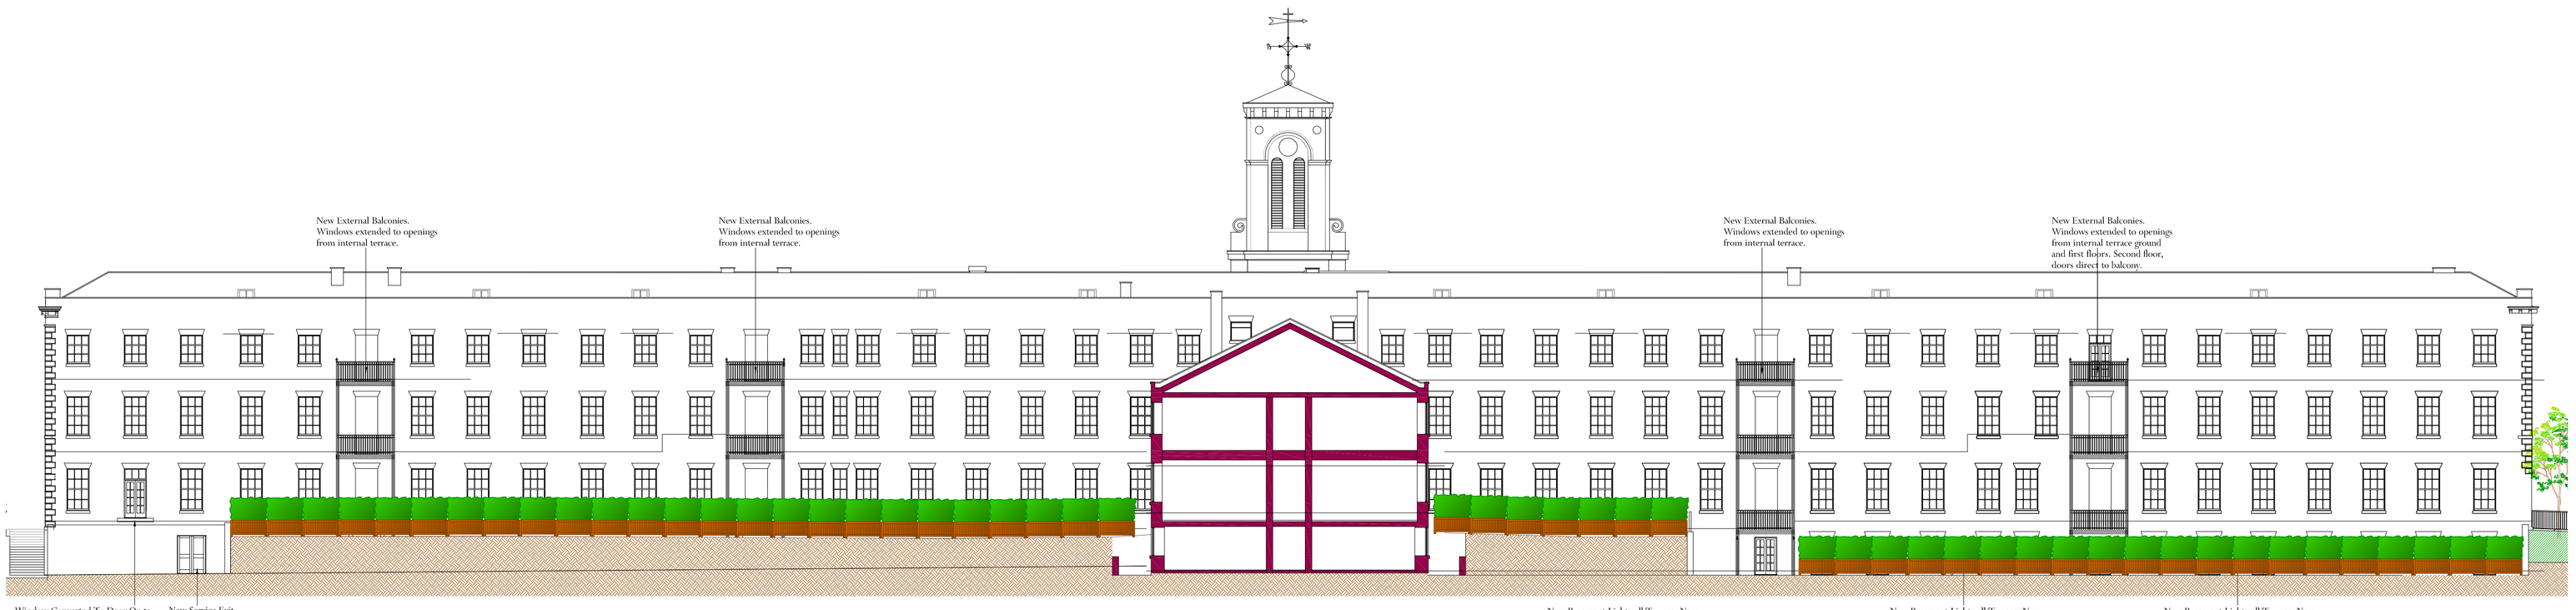


NORTH SECTIONAL ELEVATION AS PROPOSED

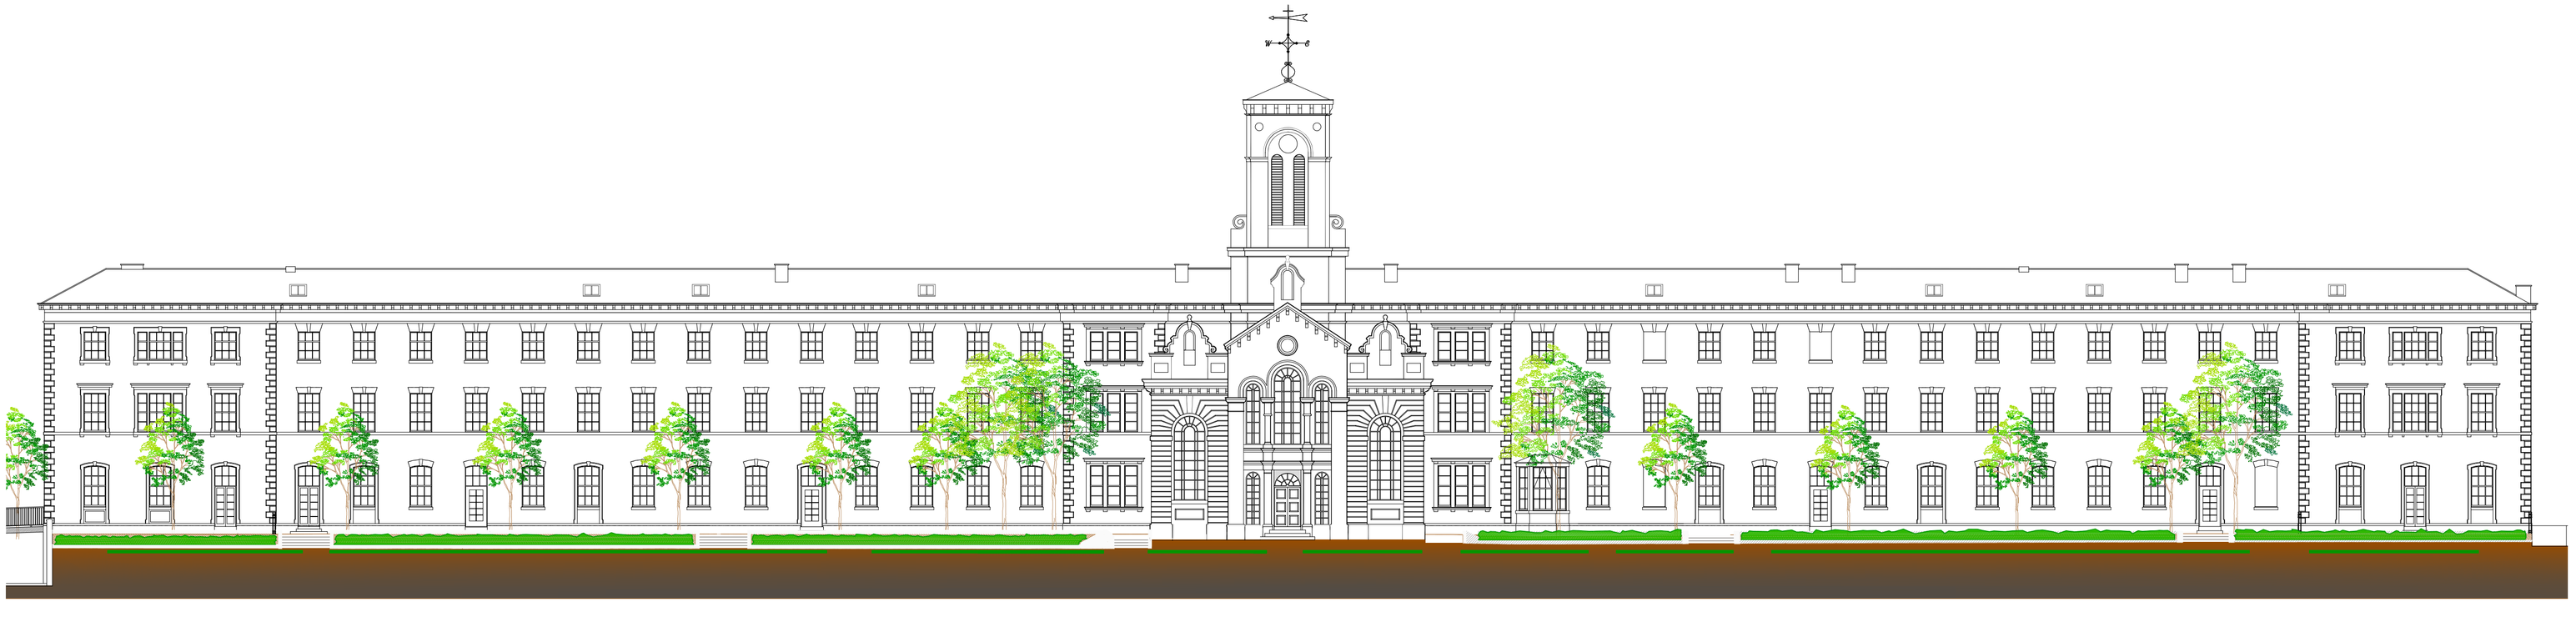

SOUTH ELEVATION AS PROPOSED

PJ Livesey GROUP

REVISIONS

| Rev | Date | Description |
|---|---|---|
| A | Nov 06 | Proposed Lightwells Omitted to South Elevation Doors Amended Rooflights added |
| B | June 07 | Ramps revised to Manchester City Council's requirements |
| C | Feb 09 | Elevations updated to match plans. Site boundary updated to match plans. |

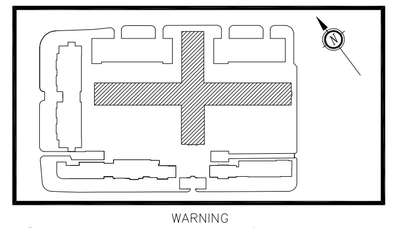

WARNING
Dimensions must not be scaled from this drawing. Dimensions required are to be obtained from the drawing office

# Main Building North & South Elevations As Proposed

063/1310C

Scale 1:200 Date Nov 06
Drawn AM Checked AP

Former Withington Hospital Site.
Nell Lane
Manchester

P.J.Livesey Group Ltd
Ashburton Park
Ashburton Road West
Trafford Park
Manchester M17 1AF
Tel : 0161 873 7878
Fax : 0161 873 8185
design@pjlivesey.co.uk

COPYRIGHT
This Drawing may not be used or reproduced in any way without the written consent of the P.J.Livesey Group Limited

The P. J. Livesey Group Ltd
www.pjlivesey-group.co.uk