


Proposed North Elevation

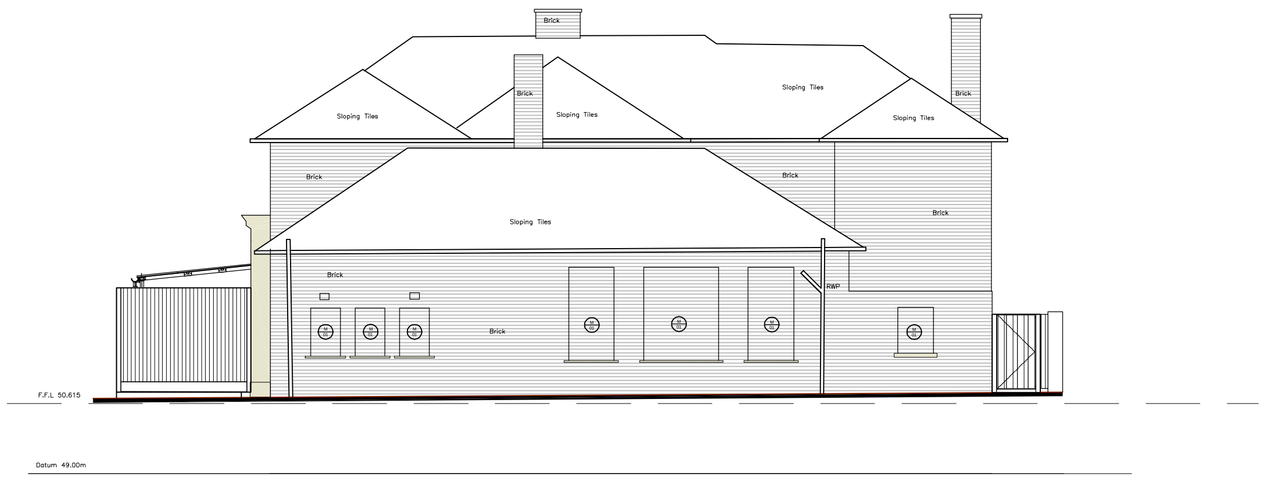


Propsed West Elevation



Proposed East Elevation from Barlowmoor road



Proposed South Elevation

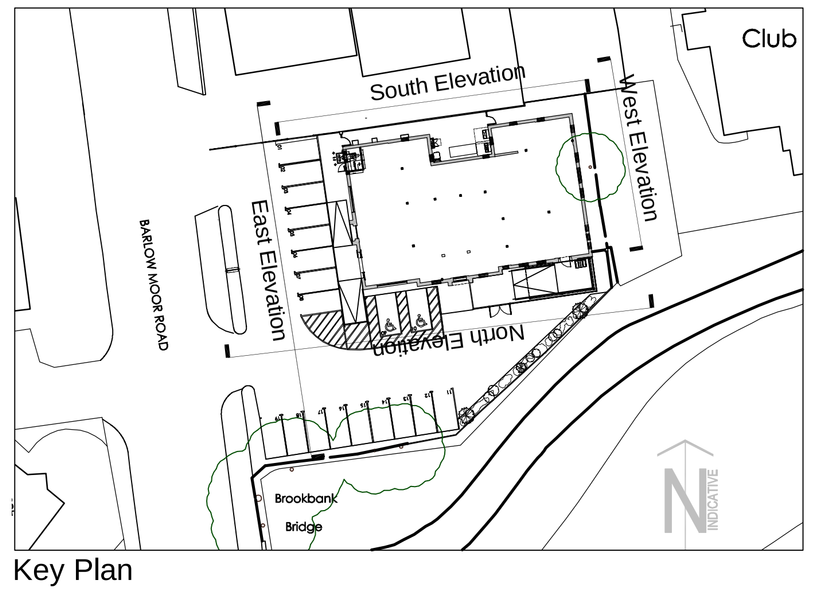

Key Plan
Scale 1:500

Schedule of materials and proposals

RED BRICK TO MATCH SURROUNDING BUILDING'S

ENTRANCE DOORS (DX01) AND GLAZING FRAMES TO BE PPC ALUMINIUM, COLOUR TO BE RAL 7037

COMPOSITE PANEL AND FRAME TO BE PPC ALUMINIUM COLOUR TO BE RAL 7037

CONCRETE ACCESS RAMP WITH ASSOCIATED HANDRAILS @ A MAXIMUM GRADE OF 1:15, ALL TO BE IN ACCORDANCE WITH THE CURRENT BUILDING REGULATIONS AND DDA ACCESS REQUIREMENTS

CONCRETE ACCESS STEPS WITH ASSOCIATED HANDRAILS ALL TO BE IN ACCORDANCE WITH THE CURRENT BUILDING REGULATIONS PART M &K AND DDA ACCESS REQUIREMENTS WITH 170mm MAXIMUM RISERS AND 250mm TREADS

ADVERTISMENT CONSENT IS SUBJECT TO SEPERATE APPLICATIONS.

GATES AND PERIMETER FENCE TO PLANT YARD TO BE 2.4m HIGH CLOSE BOARDED TIMBER.

EXISTING PERIMETER SITE FENCE TO BE KEPT WHERE POSSIBLE AND REPAIRED, IF THIS IS NOT POSSIBLE A BE 1.8m HIGH CLOSE BOARDED TIMBER FENCE.

COVERED WEATHER CANOPY TO BE GALVANISED MILD STEEL FRAMED, ARCHITECTURAL FITTINGS TO BE FINISHED GREY AND SINGLE PITCHED LEAN-TO ROOF.

AC Units
AC UNITS TO BE WALL MOUNTED AND TO CONSIST OF 2no. AC UNITS, SIZE: 970(w)x370(d)x845(h)mm, BOTH OPERATING AT 40dB(A) AT 10Mtr, NO NIGHT RUNNING, AND 1no. AC UNIT, SIZE: 780(w)x290(d)x540(h)mm OPERATING AT 32dB(A) AT 10Mtr. COLOUR: LIGHT GREY

LIGHTING DESIGN IS INDICTIVE A DETAILED DESIGN WILL BE PRODUCED AT A LATER DATE BY ELECTRICAL CONTRACTOR.

For PLANNING...

A 26.05.10
The following amendments made:
1 - Parking spaces increased to 2.5M
2 - Entrance door modified to suit internal layout
3 - Entrance ramp modified to include two ramps and increased in width.
4 - Glazing to left of the building changed to brickwork
5 - Services ramp modified and increased in width.
6 - Cat ladder added for access to the first floor roof
7 - External electrical cupboard added.
8 - Lanscaping modified to incoroparte existing.
9 - A/c units repositioned to the other side of the building
10- glazing to side elevation changed to composite panel

Revision: By Approved
LH

Client:
SEH PUB PARTNERSHIP

Project:
300 BARLOWMOOR ROAD
CHORLTON

Drawing Title:
PROPOSED ELEVATIONS

Scale:	Date:	Drawn:	Checked:
1:100@A1	02.11.09	LH	

Project No:	Drawing No:	Revision:
3854	(P)203	A