


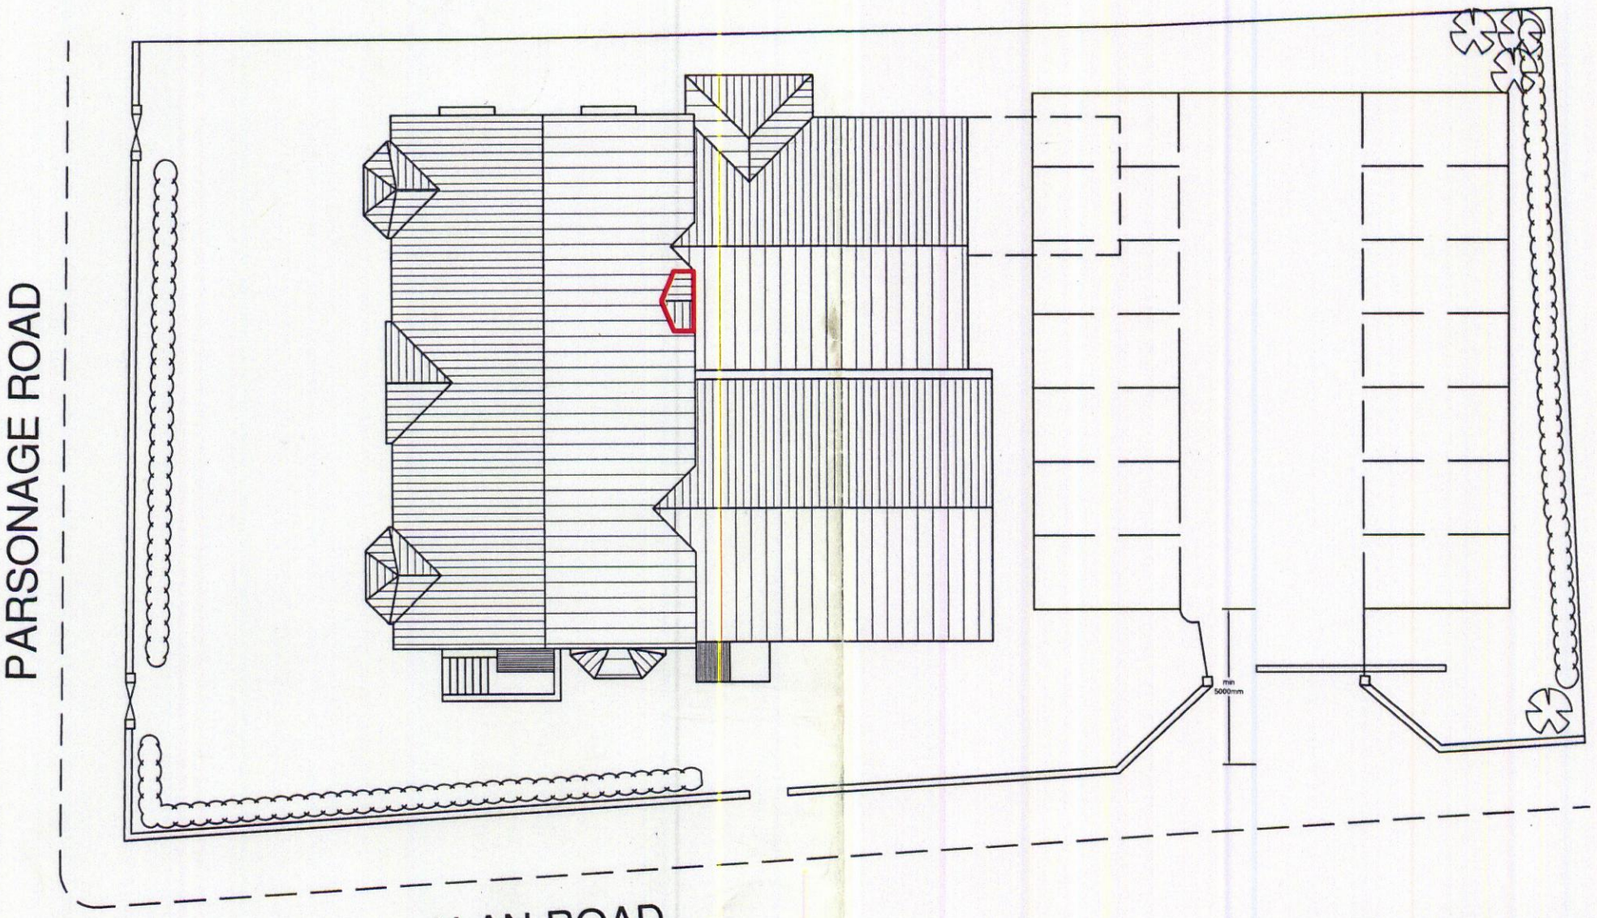

Emery Planning Partnership

4 South Park Court
Hobson Street
Macclesfield
Cheshire SK11 8BS

T:01625 433881
F: 01625 511457
E: info@epp-planning.com
W: www.epp-planning.co.uk

Site Address

64/66 Parsonage Road
Withington
Manchester

SITE PLAN

Date	Drawing Ref.
13-08-2009	6800
Scale 1:200	Drawing No. 2

PLANNING
ACK'D
REPLIED
REC'D 17 AUG 2009
INIT. REC'D DATE
M
M
M
FOR ACTION