NING
ACK'D
REPLIED
REC'D 14 FEB 2008

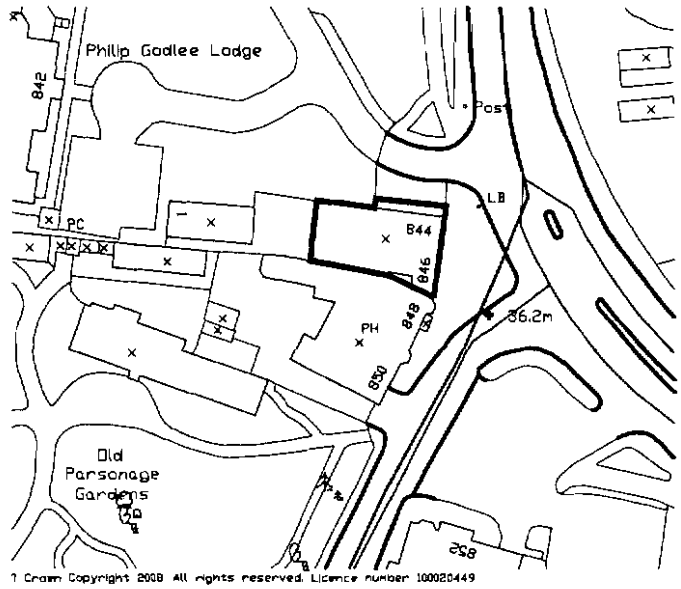

DATE

© This drawing is the property of Self Architects - Copyright reserved

DO NOT SCALE. IF IN DOUBT. ASK.

Client Felicini

Project 846 Wilmslow Road
Didsbury, Manchester M20 2RN

Drawn by SJ	Date Jan '08	Scale 1:1250@A4
Checked by	No. 3602-00	Rev.

Unit 11 South West Centre
Troutbeck Road. Sheffield S7 2QA
E-mail design@selfarchitects.co.uk
Web www.selfarchitects.co.uk

tel. 0114 250 8900
fax. 0114 255 8900

self architects