ADDENDUM 1
CHOOSE WELL ADVERTISEMENT
SITE LOCATION PLAN
PP-01760257

SCALE
0 50 100 150 200
METRES

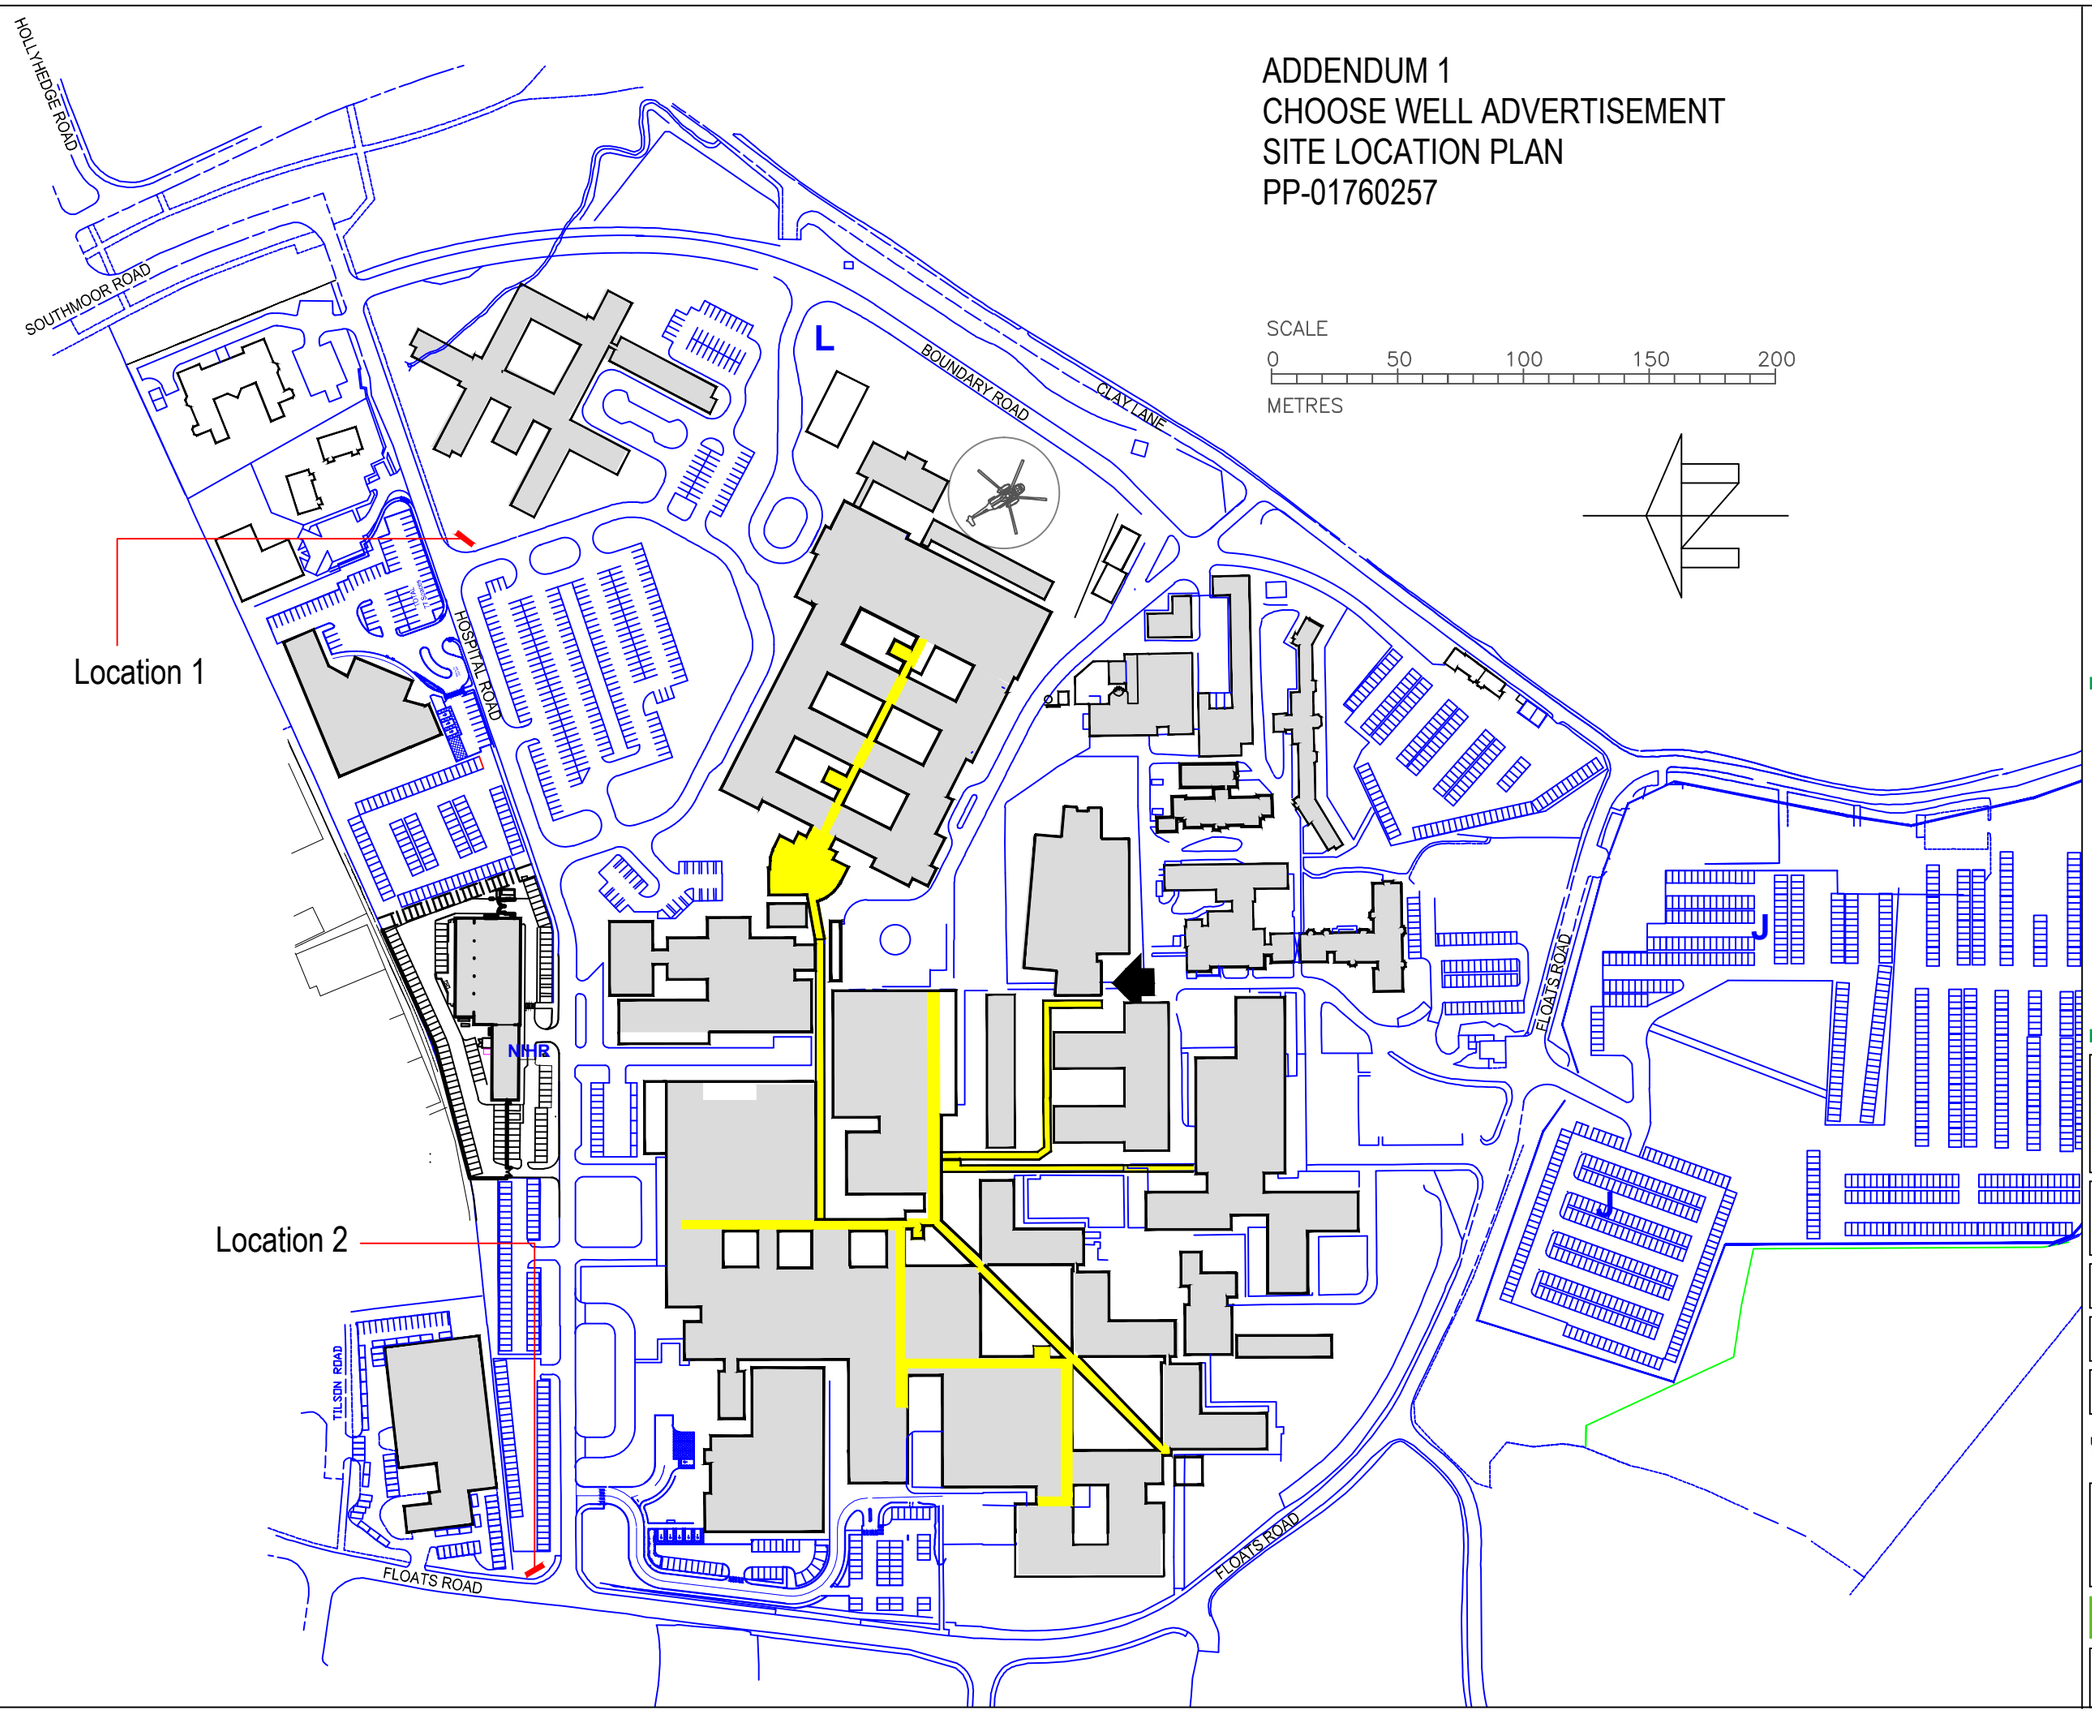

UHSM
Your Hospital

Location:	WYTHENSHAWE HOSPITAL
Building:	SITE PLAN
Block No:	
Floor Level:	

Drawing Title: CHOOSE WELL ADVERTISEMENT
PROPOSED SITE LOCATION FOR TWO
8000 X 3000 MM ADVERTISING HOARDINGS

Scale:	Drawing Status:	Date:
1:2000	PLANNING	03:04:12

Project No:	Drawing No.	Revision No.
WY/11/12/752	WY/11/12/752 P 01	A

Drawn By: Marcus B Ashurst ~ Building Projects Manager

University Hospital of South Manchester NHS
NHS Foundation Trust

Estates & Facilities Directorate
International House, Ledson Road,
Wythenshawe
Tel: 0161 291 5265
Fax: 0161 291 5279

© University Hospital of South Manchester Foundation NHS Trust MCMXCVIII
Note: All rights described in Chapter IV of the Copyright, Design and Patents Act 1988 have been generally asserted.