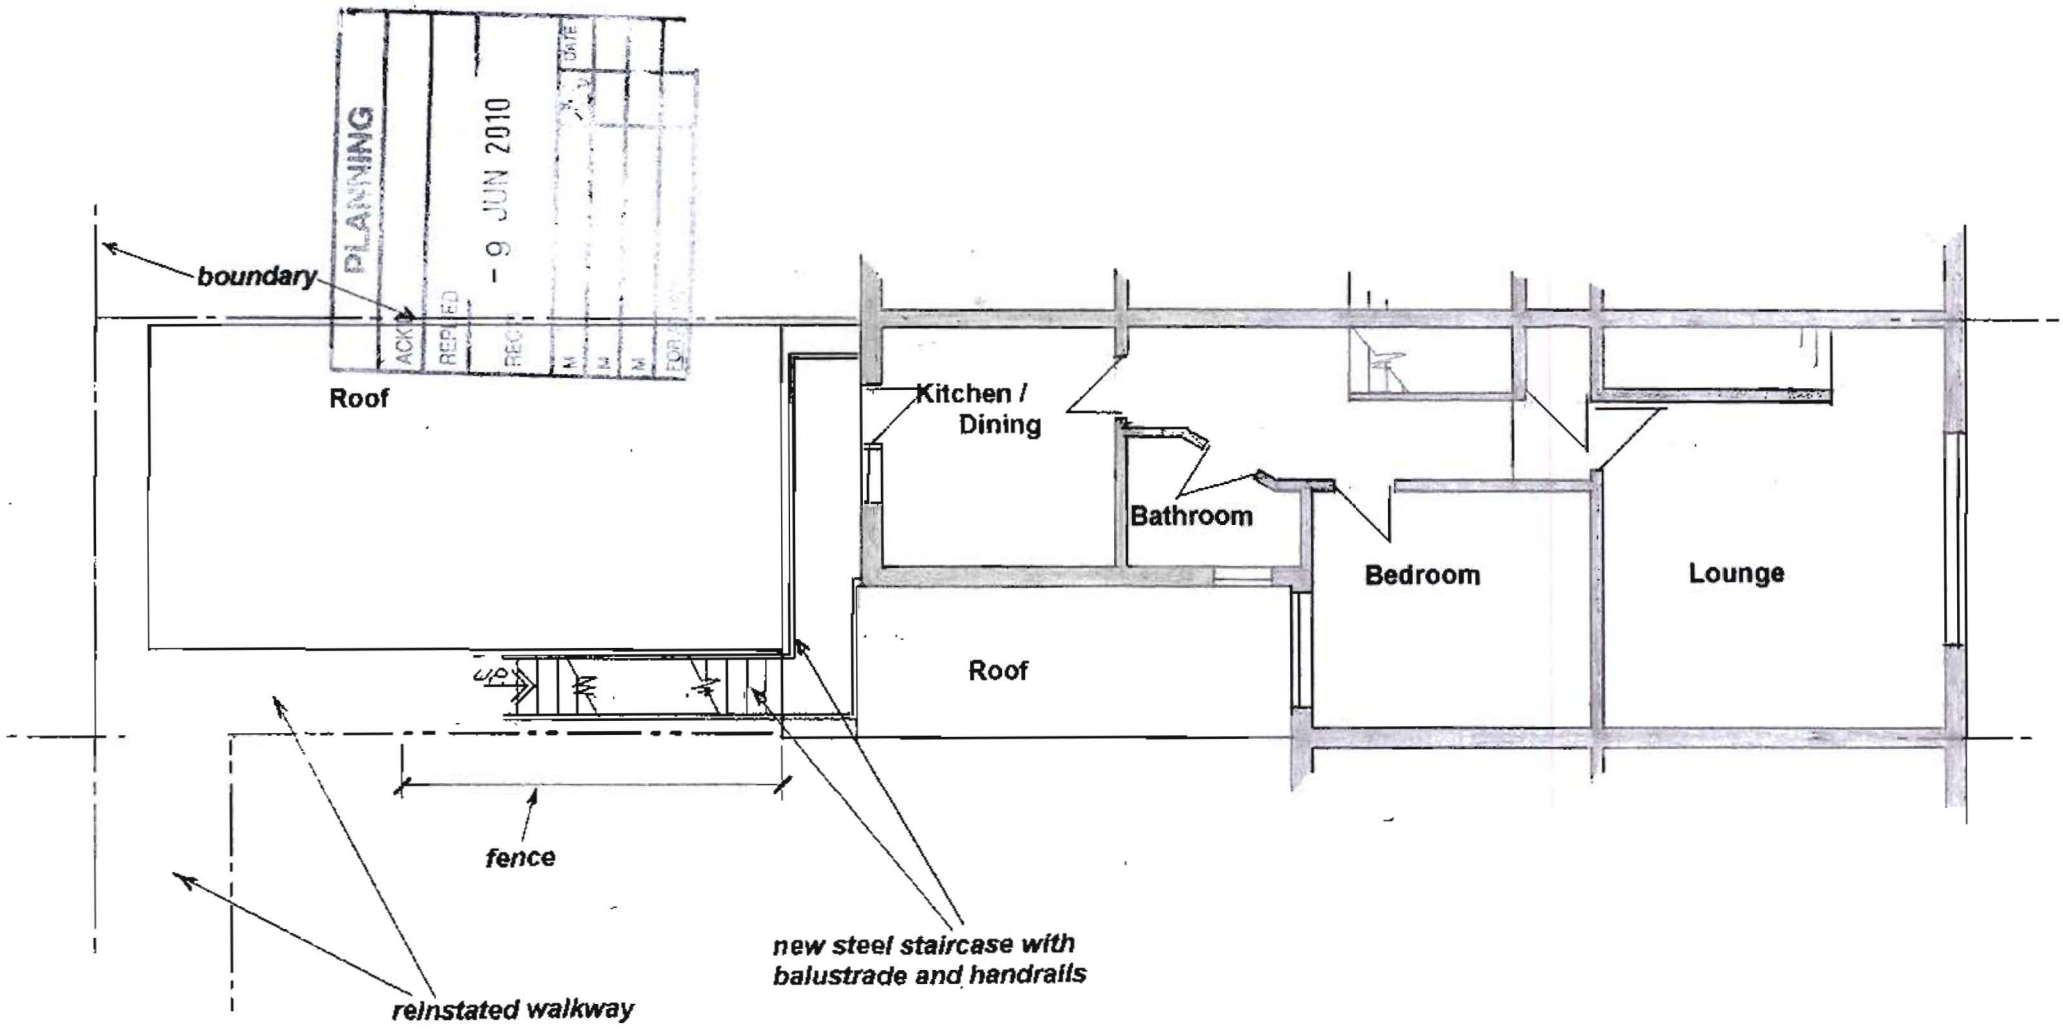

steps2change Tel: 0161 489 7031 Email: info@steps2change.co.uk	FIRST FLOOR PLAN
	382 / 382A, KINGSWAY, BURNAGE, M19 1PL
Scale: 1:100 (do not scale)	SHEET REF: CS/05/10/005