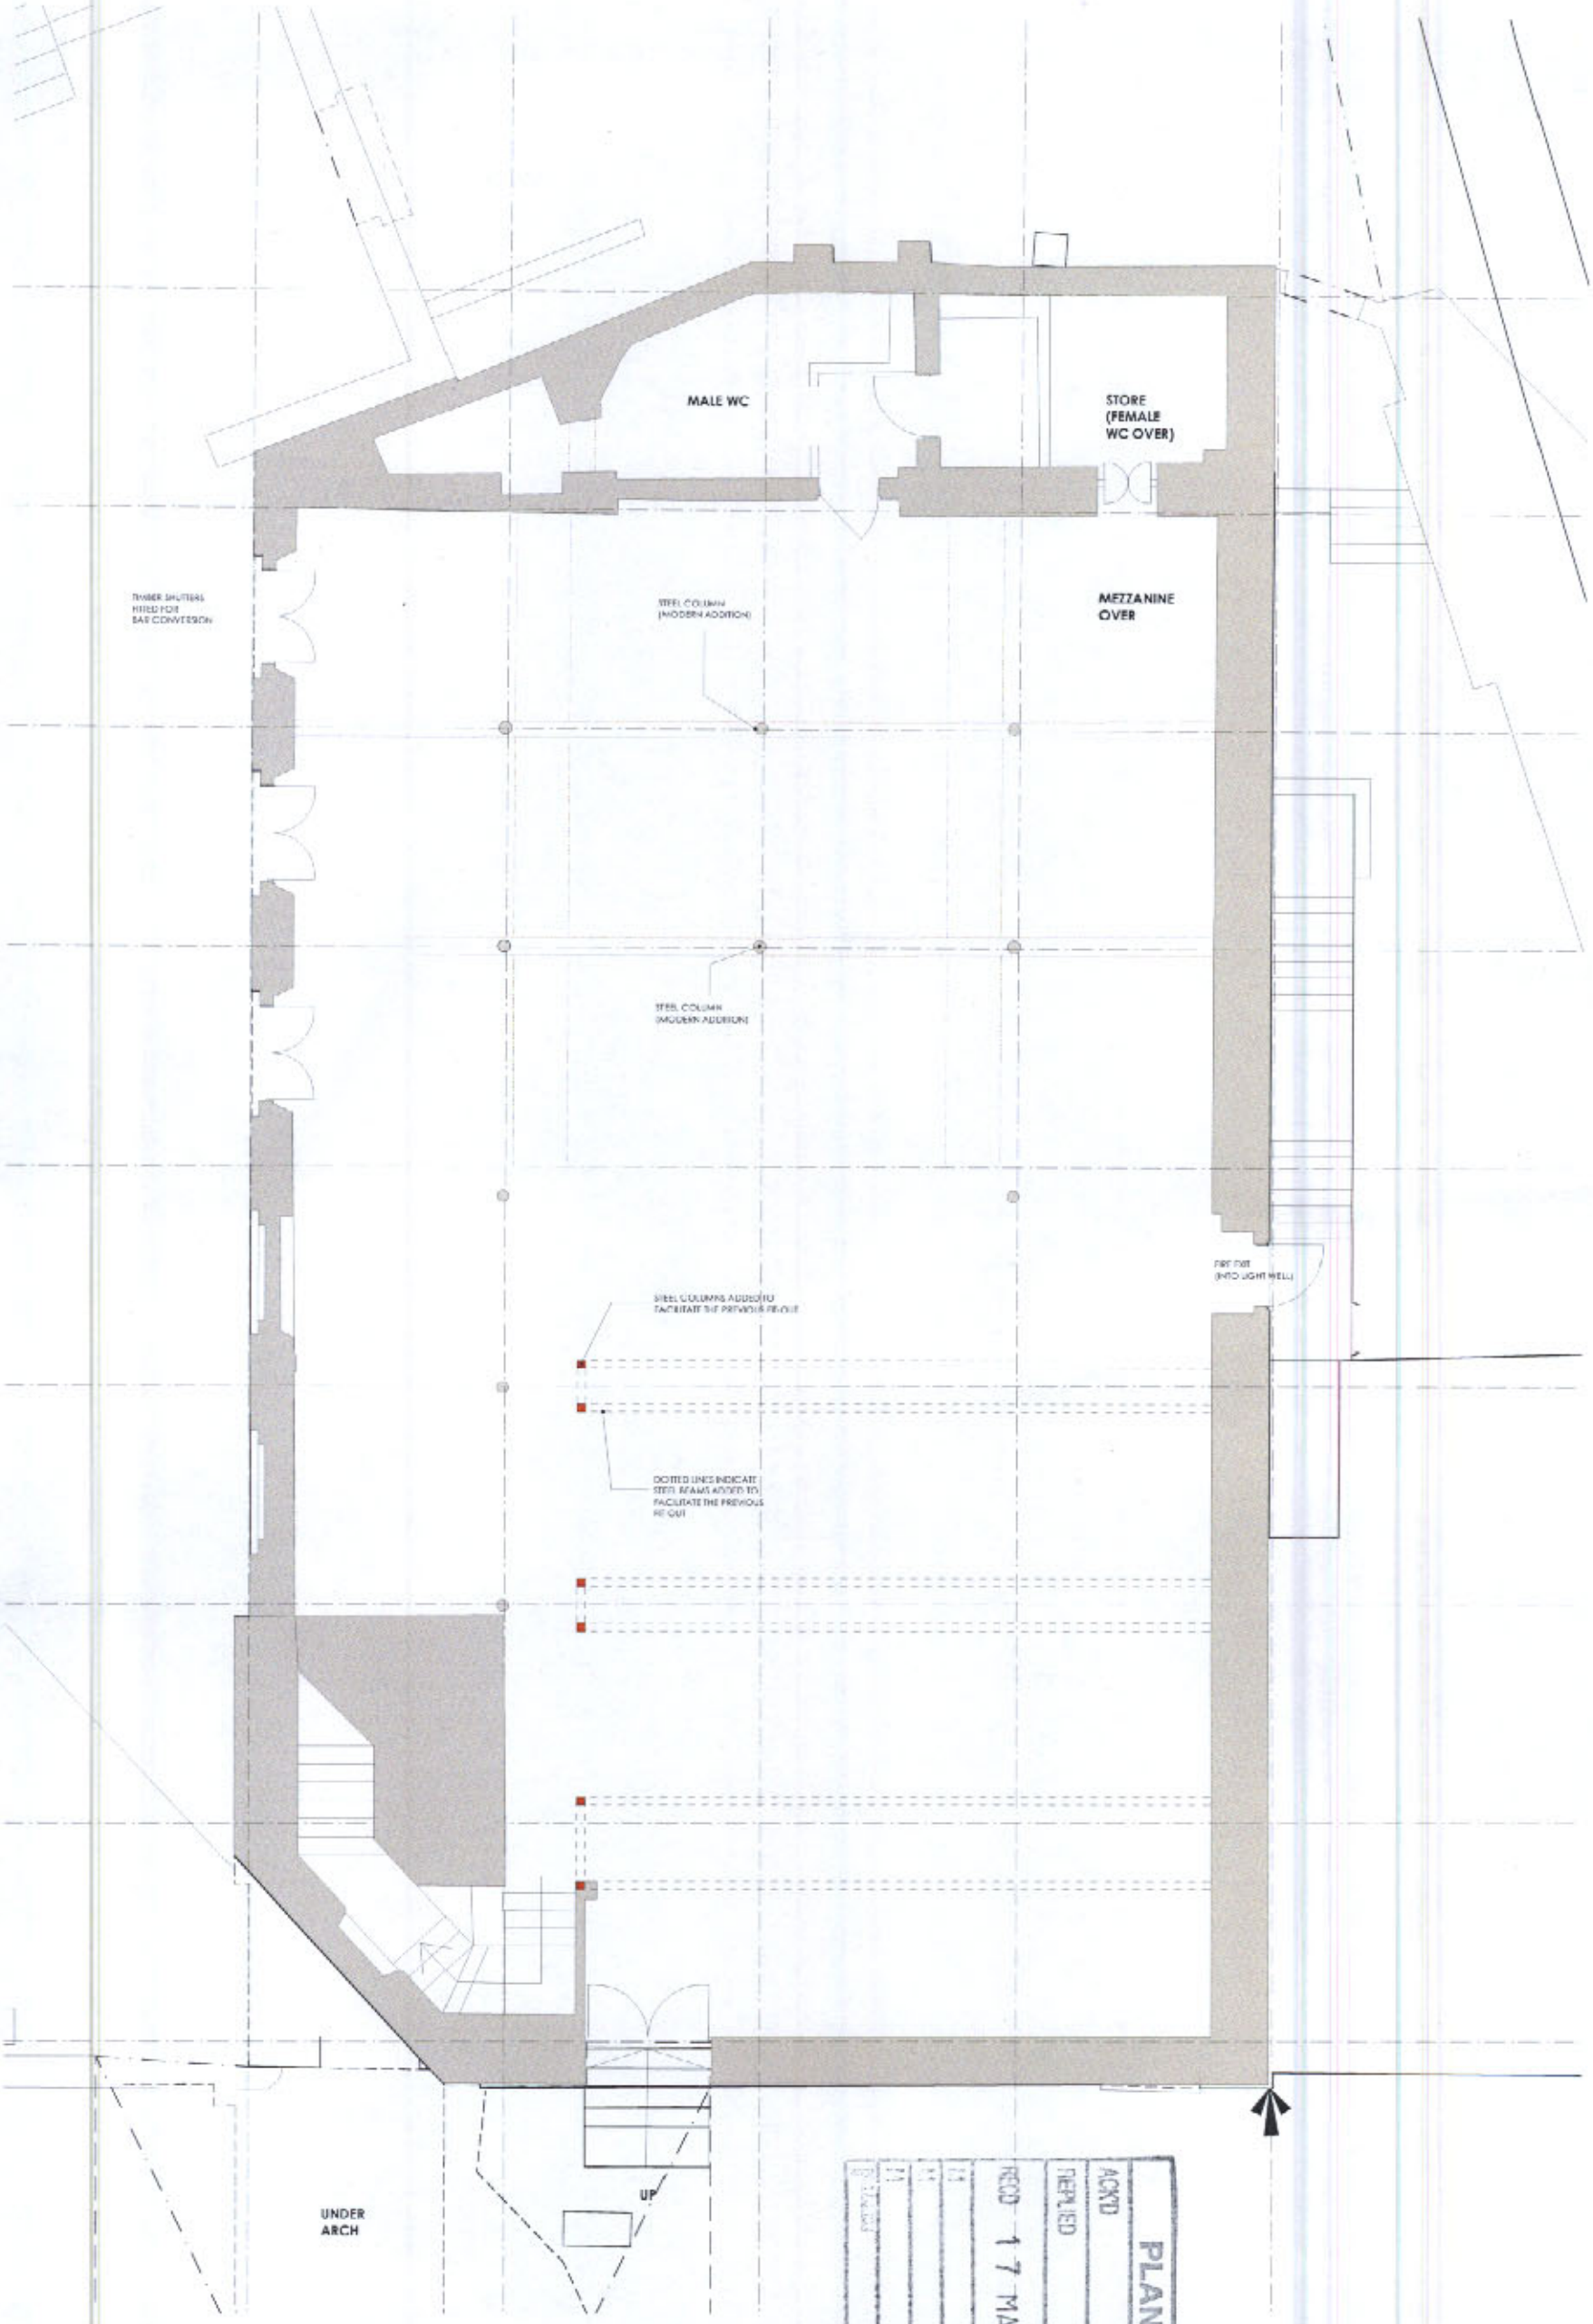

PLANNING
ACKD
FILE/LED
RECD 17 MAR 2008

OMI ARCHITECTS

125B CASTLEFIELD CHAPEL, DEANSGATE

EXISTING LOWER GROUND FLOOR PLAN
DRAWING NO. **L-002 A** SCALE 1:100

PLANNING
ACK'D
REPLIED
RECD - 7 APR 2008
INIT | RECD | DATE
M
M
M
COLLATION

STORE

STORE

FIRE ESCAPE

COURTYARD

EXTENT OF GALLERY ABOVE

STEPS UP FROM LOWER GROUND FLOOR

MAIN HALL

FEMALE WC

GLAZED SCREEN & DOORS

MALE WC

OFFICE

THE KNOTT BAR

UP

RECEPTION

OFFICE

OFFICE

OMI ARCHITECTS

1258 CASTLEFIELD CHAPEL, DEANSGATE

EXISTING GROUND FLOOR PLAN
DRAWING NO. L-003 A SCALE 1:100

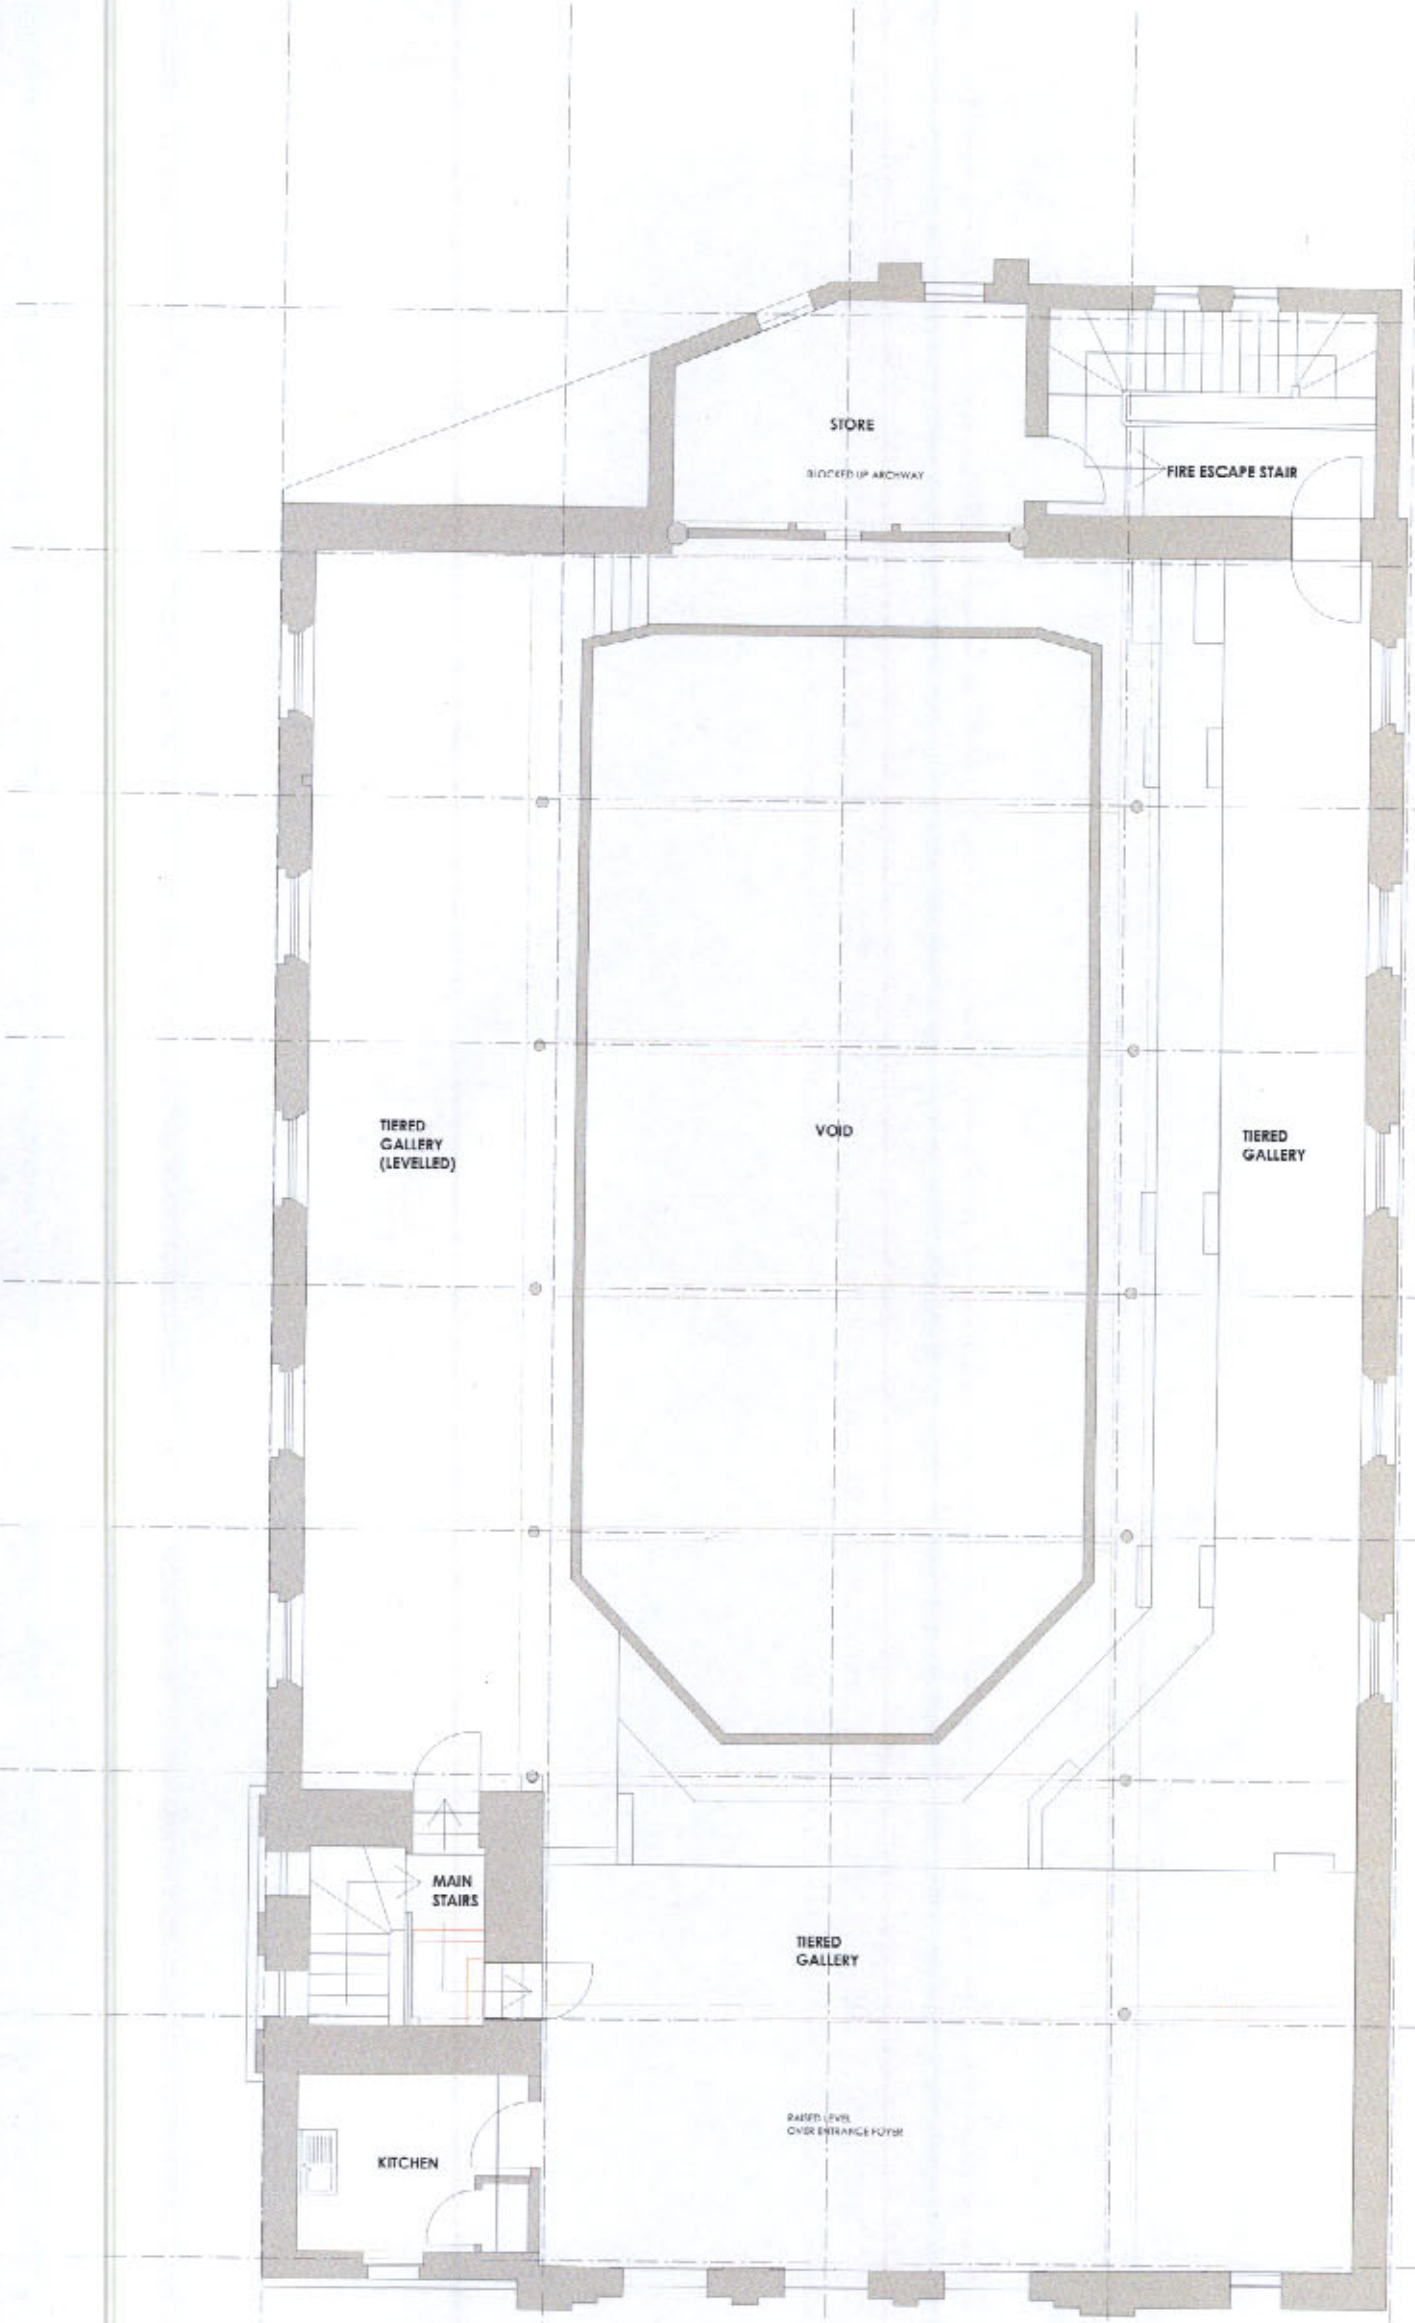

PLANNING
A/OK'D
REPLIED
RECD 17 MAR 2008
M
EM
M
REF RECD
DATE

OMI ARCHITECTS

1258 CASTLEFIELD CHAPEL, DEANSGATE

EXISTING FIRST FLOOR PLAN
DRAWING NO. L-004 SCALE 1:100