COPYRIGHT - ALL RIGHTS RESERVED.
THIS DRAWING MUST NOT BE REPRODUCED WITHOUT PERMISSION.

DO NOT SCALE FROM THIS DRAWING.

ONLY THE ORIGINAL DRAWING SHOULD BE RELIED UPON. CONTRACTORS, SUBCONTRACTORS AND SUPPLIERS MUST VERIFY ALL DIMENSIONS ON SITE BEFORE COMMENCING ANY WORK OR MAKING ANY SHOP DRAWINGS.


ALL SHOP DRAWINGS TO BE SUBMITTED TO THE ARCHITECT FOR COMMENT PRIOR TO FABRICATION.

THIS DRAWING IS TO BE READ IN CONJUNCTION WITH THE ARCHITECT'S SPECIFICATION, BILLS OF QUANTITIES/ SCHEDULES, STRUCTURAL, MECHANICAL & ELECTRICAL DRAWINGS AND ALL DISCREPANCIES ARE TO BE REPORTED TO THE ARCHITECT.


DIMENSIONS ARE IN MILLIMETRES UNLESS OTHERWISE STATED.

PEACOCKS AMENDMENTS


Rev	Amendment	Date	Initials

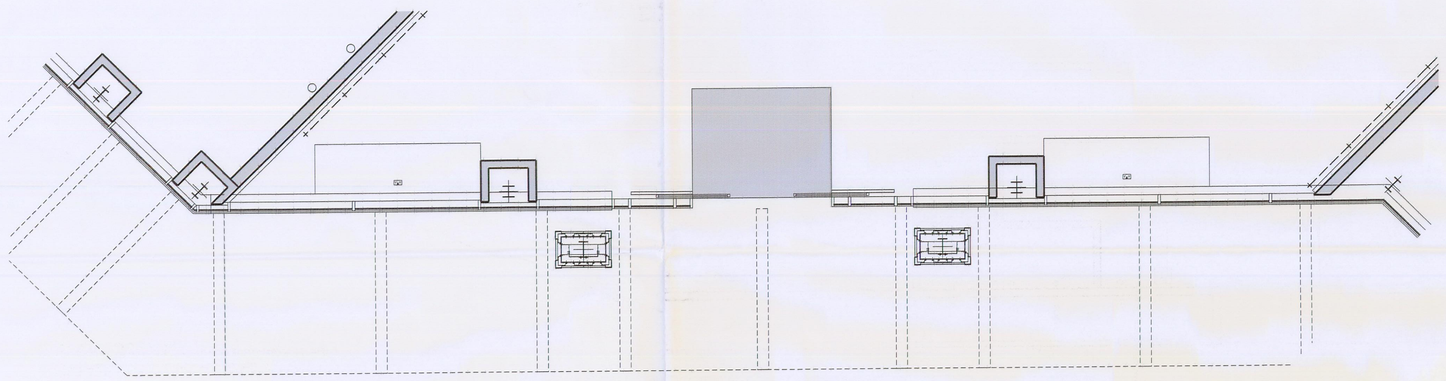


PART GROUND FLOOR PLAN - ENTRANCE

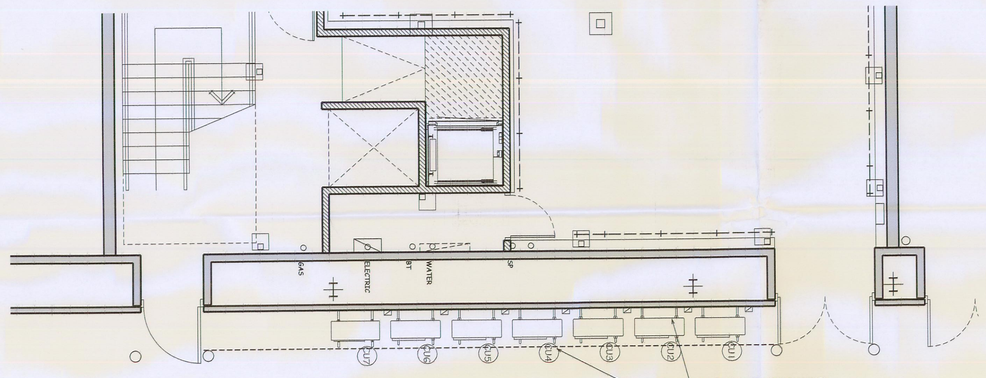

PART GROUND FLOOR PLAN - REAR EXIT

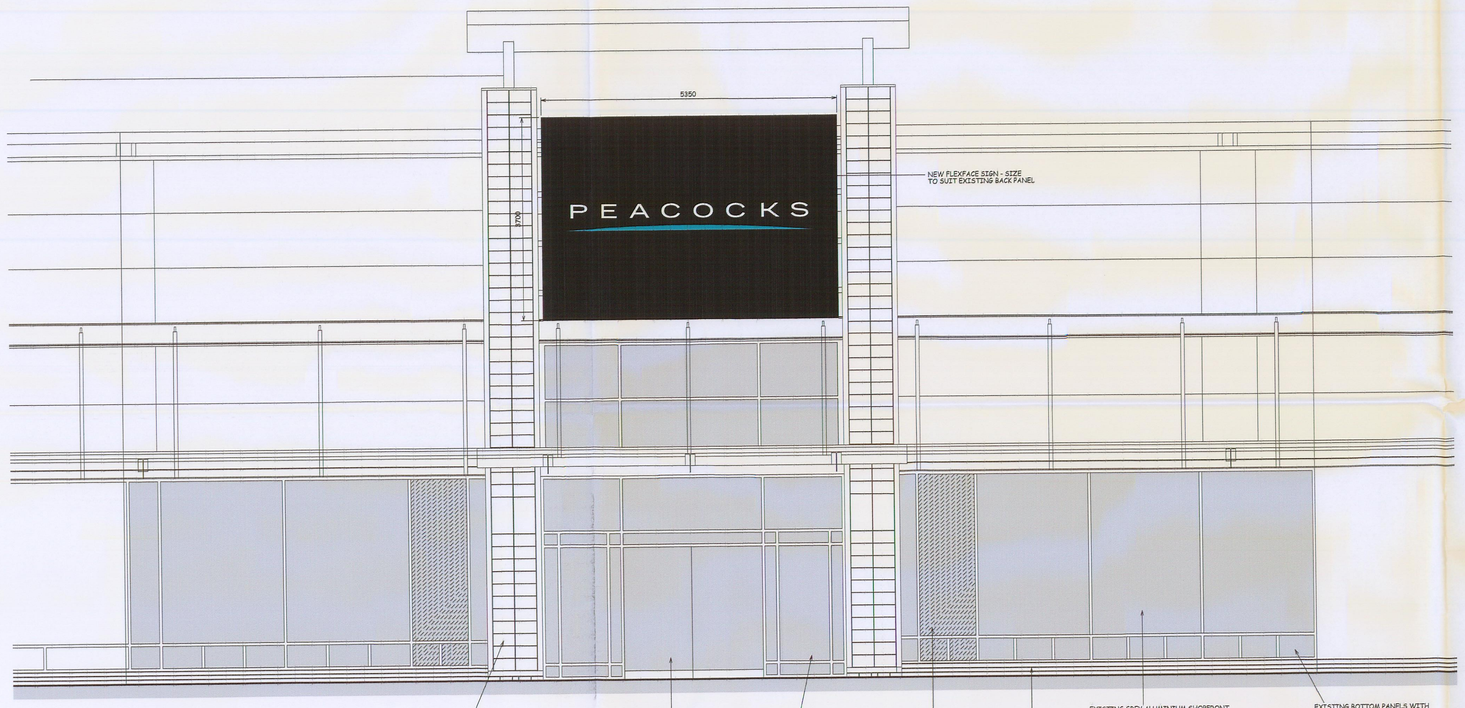

FRONT ELEVATION

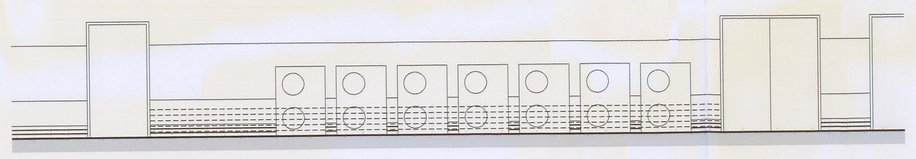

REAR ELEVATION

PEACOCKS BOX SIGNS -
HEIGHT - 3700MM x 5350MM WIDE, WITH 255MM HIGH LETTERING - FLEXFACE ILLUMINATED

SIGN ILLUMINATION NOT TO EXCEED 1380 CANDELAS PER SQ.M. (IE. WITHIN L.A. GUIDELINES).

TEXT ONLY ILLUMINATION


THE LOGOTYPE IS HIGH WHITE ON A MATT BLACK BACKGROUND MOUNTED CENTRALLY ON TO FASCIA - LETTERS TO BE FLUSH WITH BLACK BACKGROUND

CURVES CUT INTO THE BLACK BLOCK REVEALING COLOUR TO MATCH PANTONE 652C.


THE LOGOTYPE IS CENTRED BOTH HORIZONTALLY & VERTICALLY WITHIN THE BLACK BLOCK & OUTSIDE EDGES OF LETTERS TO ALIGN WITH ELIPSE

ILLUMINATION IS TO BE BY MEANS OF FLUORESCENT TUBES - SUFFICIENT IN QUANTITY, TO PROVIDE CONSTANT AND EVEN ILLUMINATION TO WHOLE SIGN.

SIZES STATED ARE BASED ON SUPPLIED INFORMATION - SIGN MANUFACTURER TO SITE MEASURE PRIOR TO SIGNAGE FABRICATION

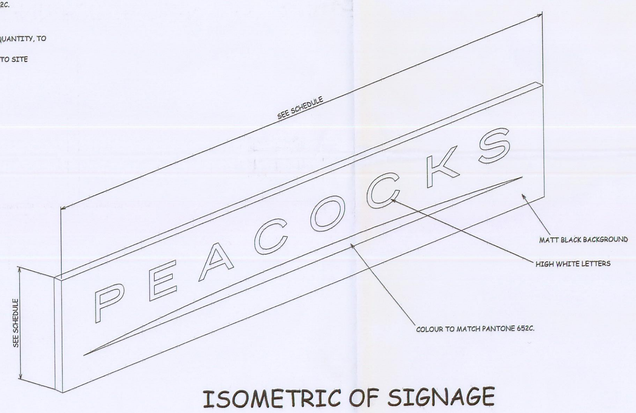

ISOMETRIC OF SIGNAGE

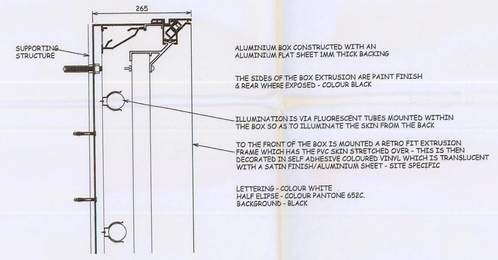

FLEXFACE SIGN DETAIL

NB:
A CHECK SURVEY WILL BE REQUIRED PRIOR TO COMMENCEMENT ON SITE

THIS DRAWING IS PRODUCED FROM DEVELOPERS SUPPLIED INFORMATION AND TO BE USED TO PROVIDE DEVELOPER PEACOCKS REQUIREMENTS

Rev	Amendment	Date	Initials
B	STEELWORK AMENDED TO ALIGN WITH STORPLAN LAYOUT DRAWING	19.02.09	RPR
	6- PROPOSED 01, ELEC CUP'D INCREASED TO 1100MM FOR PULL DEPTH.		
	DDA HOIST SIZE AMENDED TO BE 1635MM DEEP AS HITEC EMAIL		
	14.02.09 & WALL PANELLING AMENDED TO SUIT		
A	AC INFORMATION ADDED AS BRYKOL DRAWING E09026-1	13.02.09	RPR

PLANNING
RECEIVED
Mon 16 FEB 2009
CARDIFF

PEACOCKS

Peacocks Stores Limited,
Distribution Centre, Heol Crochendy,
Parc Nantgarw, Nantgarw,
Cardiff CF15 7QT
Tel: (01443) 823500

RRDS LTD
Brooklands Farm, Nanty Derry, Nr. Abergavenny,
Monmouthshire, NP7 9GP
Email: design@rrds.net
Tel: 01873 881365 Fax: 01873 881343

Key To Symbols
Fire graphic symbols to B.S. 1635 : 1990

	Fire Extinguisher Water Wall Mounted	S13	Fire Safety Sign Fire Door Keep Shut
	Fire Extinguisher Co2 Wall Mounted	S20	Fire Safety Sign Fire Exit Keep Clear
S22	Fire Safety Sign Fire Exit	VP	Fire Precautions Vision Panel
	Fire Extinguisher Dry Powder Wall Mounted	PB	Fire Precautions Panic Bar
	Fixed Alarm Device Call Point	S12	Fire Safety Sign Fire Action
		SC	Fire Precautions Self-Closing Device
MC	Magnetic Contacts	F30	Fire Precautions Half hour resistance

Project: Unit 23,
Manchester Fort Shopping Centre,
Cheetham Hill Road, Manchester

Title: Front & Rear Elevations as Proposed

Scale: 1:50 @ A0 1:100 @ A2

Date: Feb. 2009

BPR Ref. No: PEA603/AP04 B MS-ARW

Drawn by: RPR