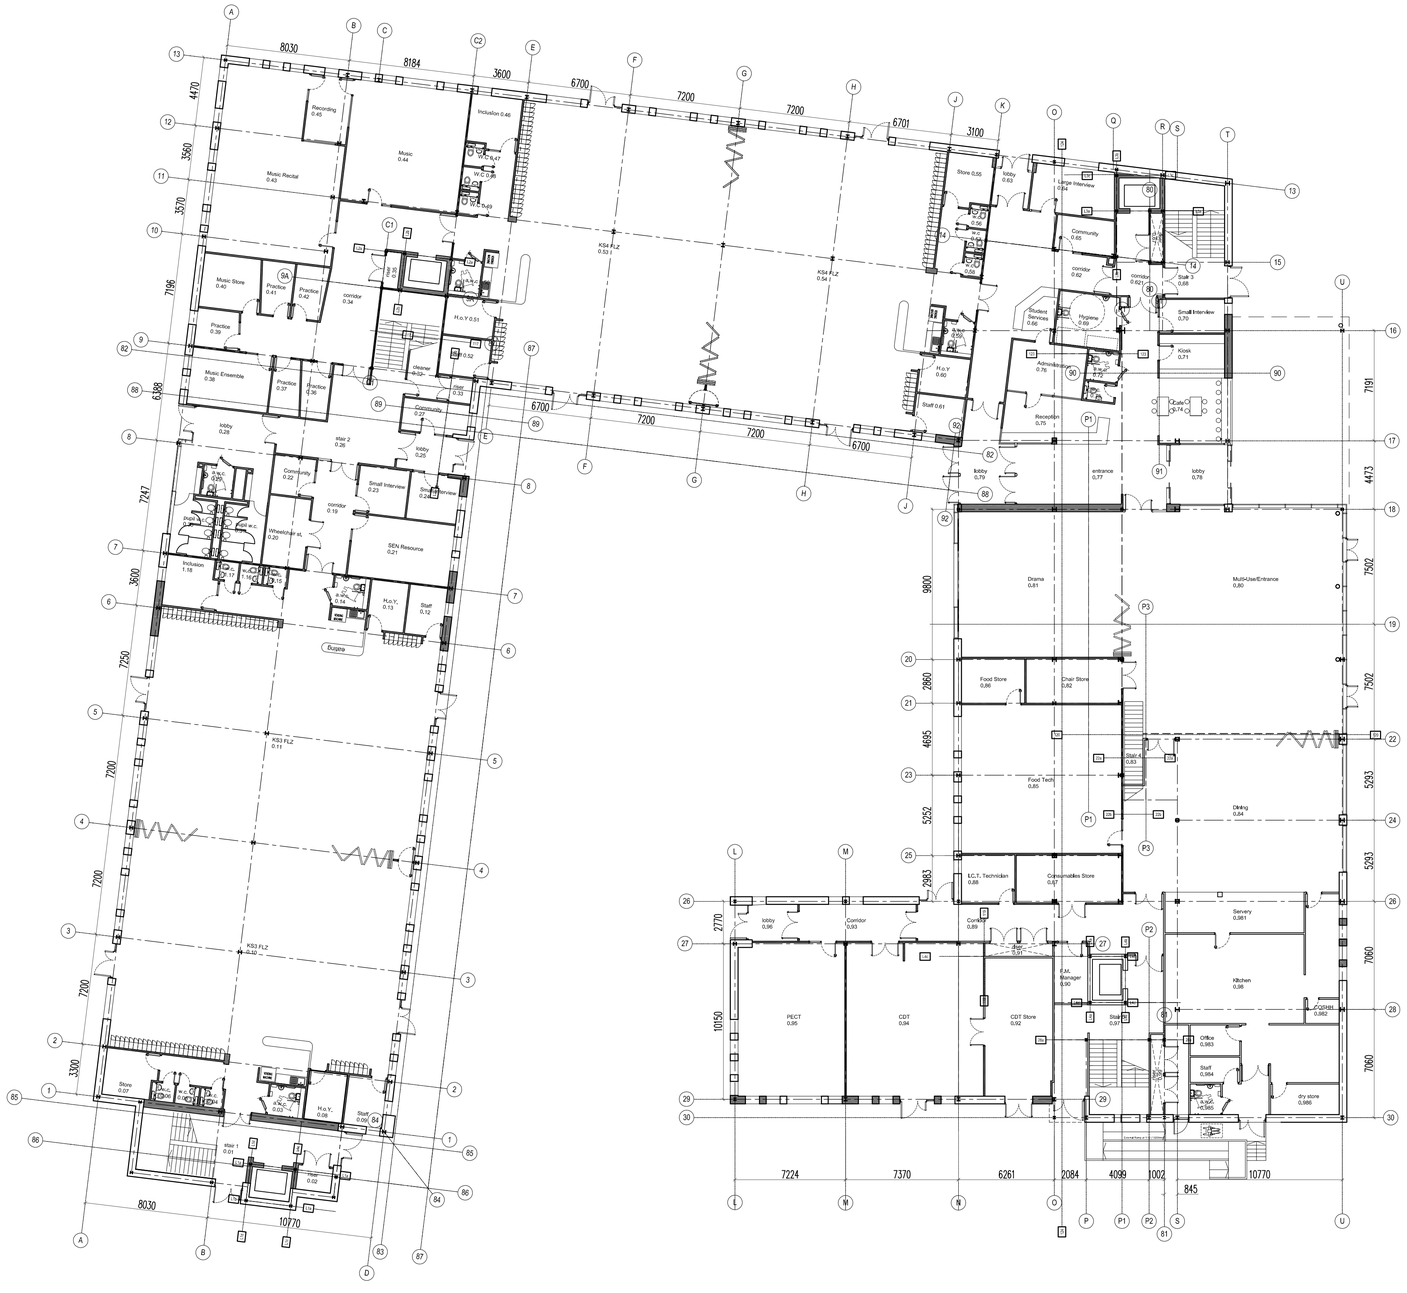


Notes

NB;

1) Windows and remainder of internal screens to be added on next issue of drawing.
2) FLZ Layouts indicative only - for purposes of illustration shown in fully open option mode

North Point.

Key Plan.

Rev.	Date	Revision Note	By	Check
N	-	-	-	-
M	-	-	-	-
L	-	-	-	-
K	-	-	-	-
J	-	-	-	-
H	-	-	-	-
G	-	-	-	-
F	-	-	-	-
E	-	-	-	-
D	23.07.08	Planning Submission	AA	JU
C	24.06.08	STAGE C SIGN-OFF	RP	-
B	13.06.08	Miscellaneous revisions to plan, grid added	RP	-
A	16.05.08	FLZ wings rotated 7 degs and north elevation smoothed out	RP	-

ellis williams architects
Chester Road Preston Brook Runcorn Cheshire WA7 3BA
Tel +44 (0)1928 752200 Fax +44 (0)1928 790583
E-mail mailbox@ewa.co.uk

Copyright: All rights reserved.
This drawing must not be reproduced without permission.
This drawing must not be scaled. Dimensions are in millimetres unless specified.

Job title
The Co-operative Academy of Manchester

Drawing title
Proposed Level 0 (Ground Floor) Plan

Status	File Name	X-Ref File
PLANNING	AS(04)A04	1461-X-LEVEL-0-GRD

Drawn by	date	checked by	date	Scalle at A1	Scalle at A3
RP	16.05.08			200	400

Job No.	CPI cod.	Dwg No.	Revision
1461	AS(04)	A04	D

Aaiite Document Ref.
PH_EW_DR_S_04_AZ_00_0014