
Copyright of this drawing is vested in the Architect and it must not be copied or reproduced without consent. Figured dimensions only are to be taken from this drawing. All contrsctors must visit the site and be responsible for taking and checking all dimensions relative to their work. Hulme Upright Ltd are to be advised of any variation betweeen drawings and site conditions.
DO NOT SCALE OFF THIS DRAWING.....IF IN DOUBT ASK

Rev.	Drawn	Comments	Date
A	SJR	General Modifications	06/09/11
B	SJR	Roof overhangs indicated, rooflights updated, additional rain waterpipes indicated	14/11/11
C	SJR	Photovoltaic panels indicated	24/01/12
D	SJR	Chimney indicated, solar panal layout updated, entrance canopy omitted, internal RWP's omitted by roof terrace, Planning condition issue. Construction issue	12/04/12

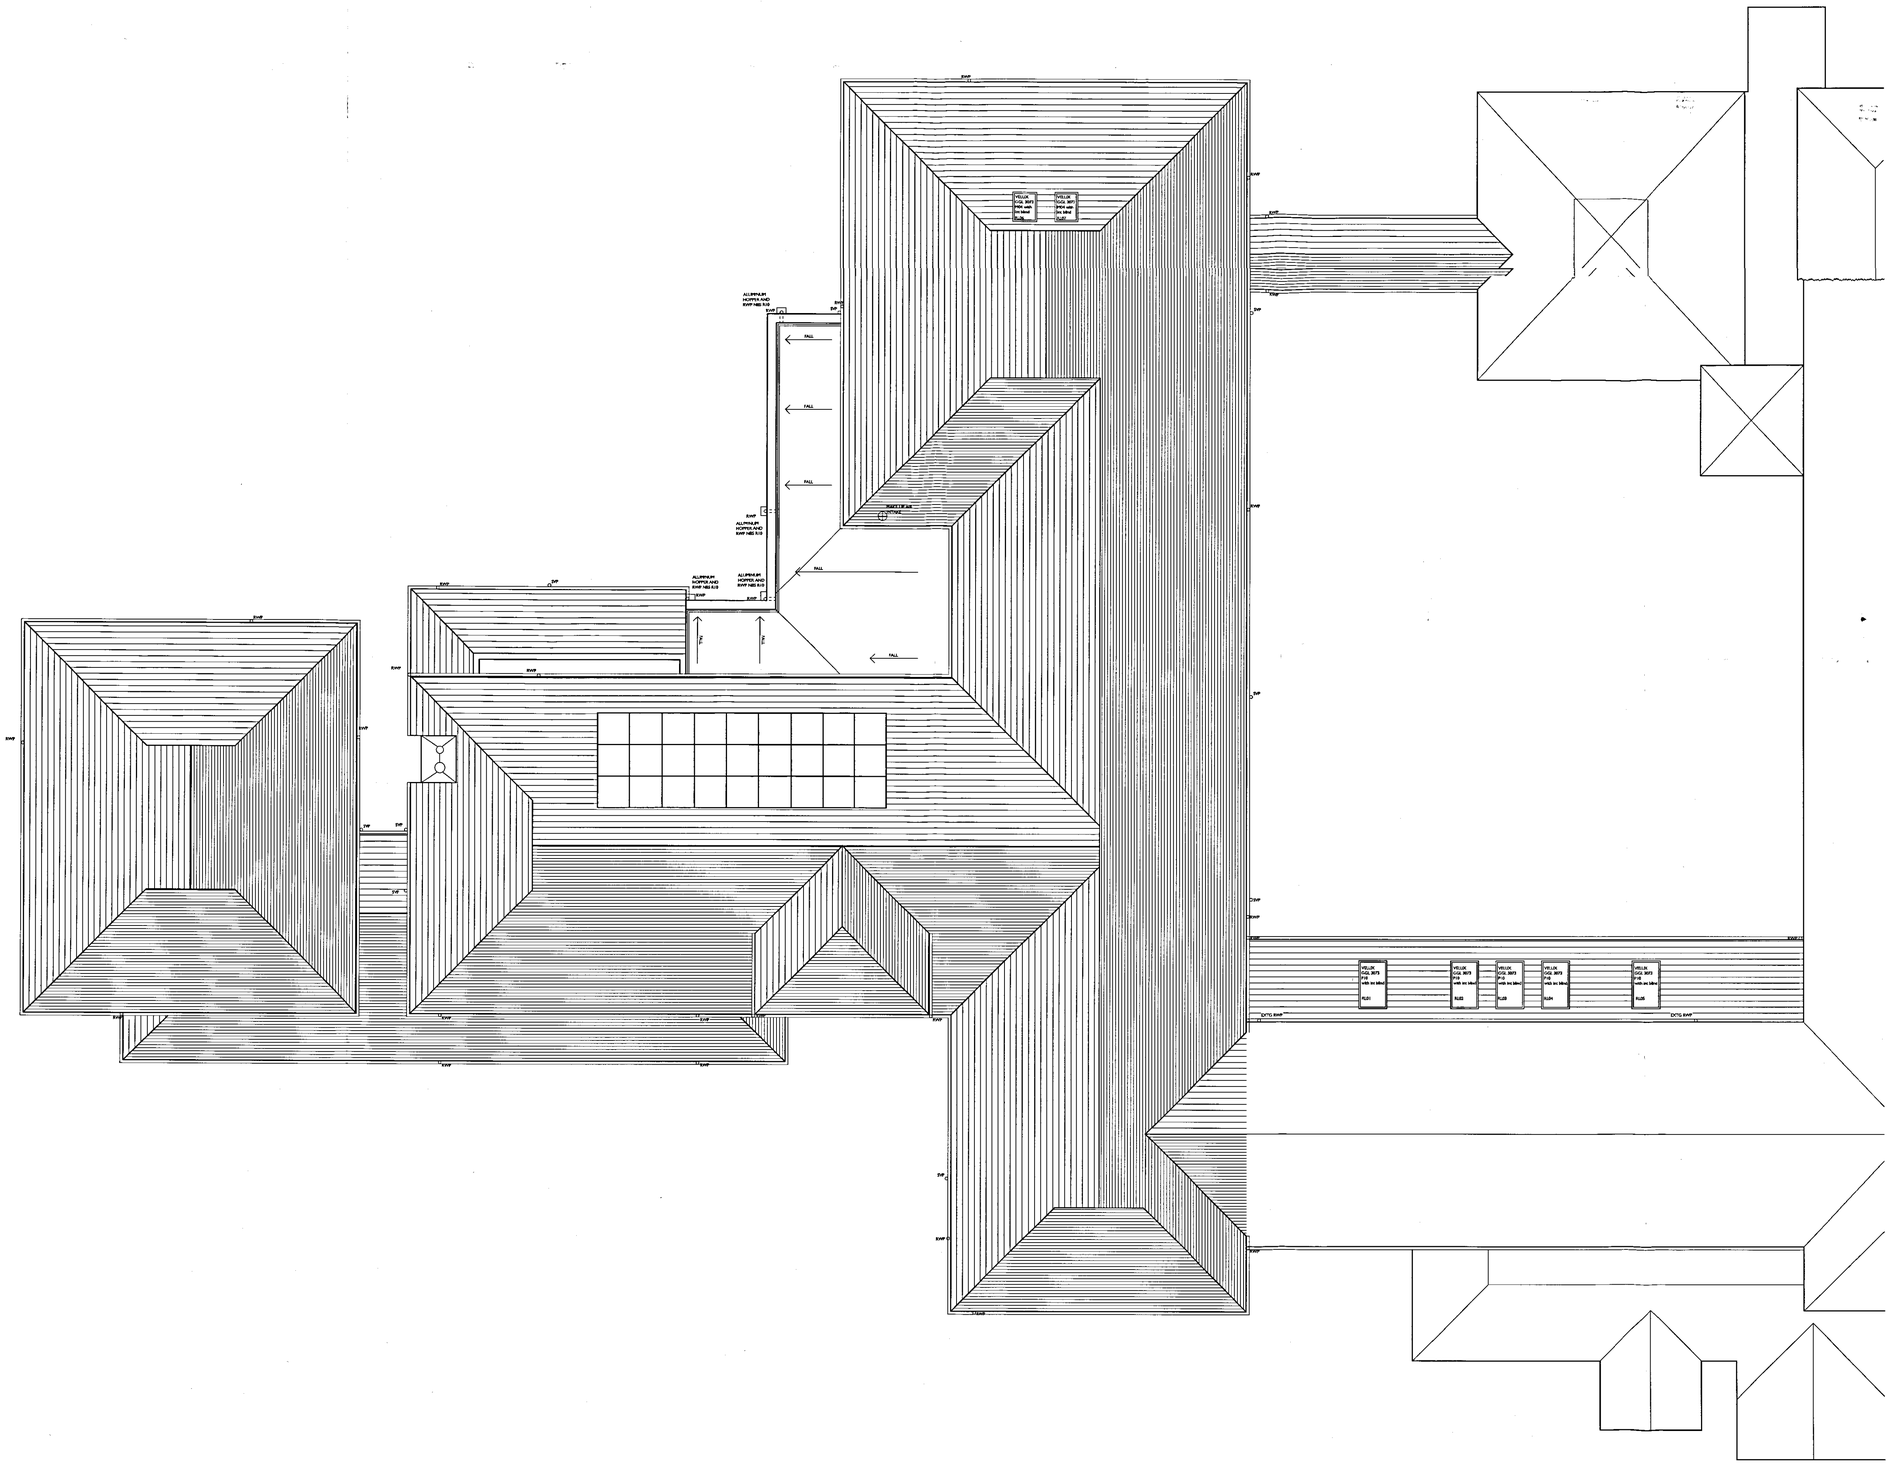

PLA... BU... 20 APR 2012

hulmeupright

Barclay House
35 Whitworth Street West
Manchester
M1 5NG

MANCHESTER
STOKE-ON-TRENT

Tel: 0161 237 1767
Fax: 0161 237 1757

Email: manchester@hu-arch.co.uk
www.hulmeupright.co.uk

architects townplanners interiordesigners cdmco-ordinators landscapearchitects

Client
RAINBOW FAMILY TRUST

Project
FRANCIS HOUSE
390 PARSWOOD ROAD, DIDSBURY

Title
PROPOSED ROOF PLAN

Status
CONSTRUCTION

Date APRIL'11 Drawn SJR

Scale @A1 1:100 Checked

Project No Drawing No.
M0706 AL-0-09 Rev D

File Ref: M:\