© COPYRIGHT RESERVED

DO NOT SCALE FROM THIS DRAWING,
USE FIGURED DIMENSIONS ONLY.
ALL AREAS SHOWN ARE APPROXIMATE AND SITE DIMENSION CHECKS SHOULD BE TAKEN.

THIS DRAWING IS TO BE READ IN CONJUNCTION WITH ALL OTHER ARCHITECTS AND OTHER CONSULTANTS DRAWINGS, DETAILS AND SPECIFICATIONS.

ANY DISCREPANCIES WITH THIS DRAWING SHOULD BE REPORTED TO THE ARCHITECT IMMEDIATELY.

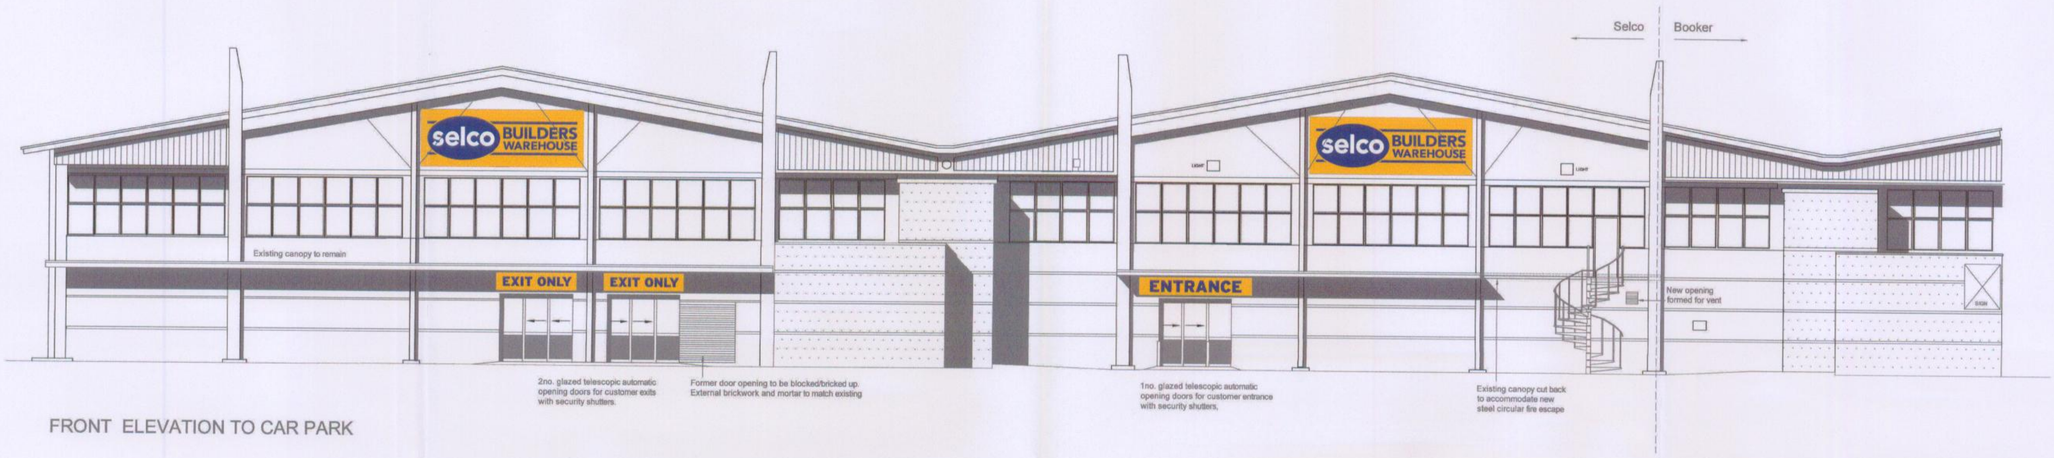

FRONT ELEVATION TO CAR PARK

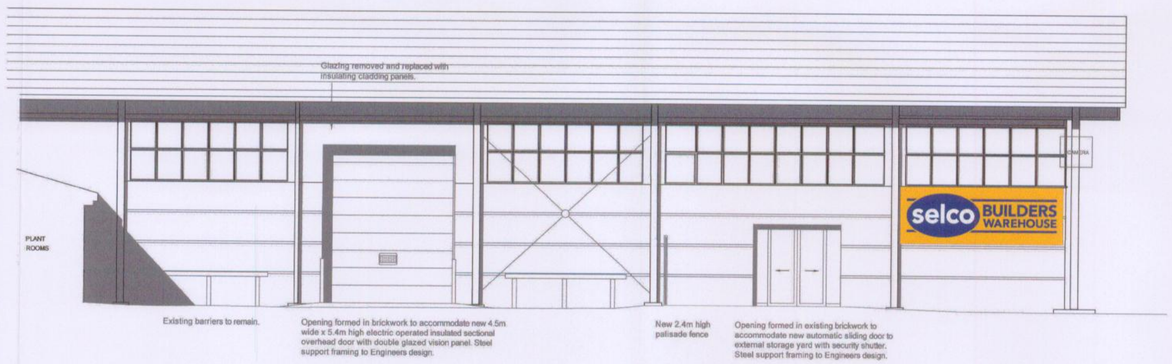

SIDE ELEVATION TO SERVICE YARD

PROPOSED ELEVATIONS (1:50)

PLANNING
ACK'D
REPLIED
RECD 30 MAY 2008

REV	AMENDMENTS	DRAWN	DATE	AUTH'D
P2	SERVICE YARD ELEVATION ADJUSTED	AB	14-11-2007	
P1	ELEVATIONS UPDATED TO INCLUDE NEW EXTERNAL FIRE ESCAPE STAIRCASE	AB	24-04-2007	
P0	INITIAL ISSUE	AB	18-04-2007	

DRAWING STATUS
DESIGN

PROJECT
SELCO TRADE CENTRE
STOCKPORT ROAD
MANCHESTER

CLIENT
selco The Builders Warehouse

pd architects
Lindgate Place, 23 Lindgate Hill
Birmingham B3 1DX
Tel 0121 212 1484 Fax 0121 212 1404
Architects Development Consultants
Project Managers Planning Supervisors

TITLE
PROPOSED ELEVATIONS

Project No.	Scale	Dwg No.	Revision
1373	1:100@A1	04	P2
Date: April 2007	CAD model: AutoCAD LT		