Wilson Mason and Partners

Upland House
Spring Lane
Samlesbury
Preston
PR5 0UX

T 01772 877455
F 01772 877456
E preston@wilsonmason.co.uk
www.wilsonmason.co.uk

This drawing is to be read in conjunction with all relevant consultants' and specialists' drawings. The Architect is to be notified of any discrepancies before proceeding. Do not scale from this drawing. All dimensions are to be checked on site. This drawing is subject to copyright.

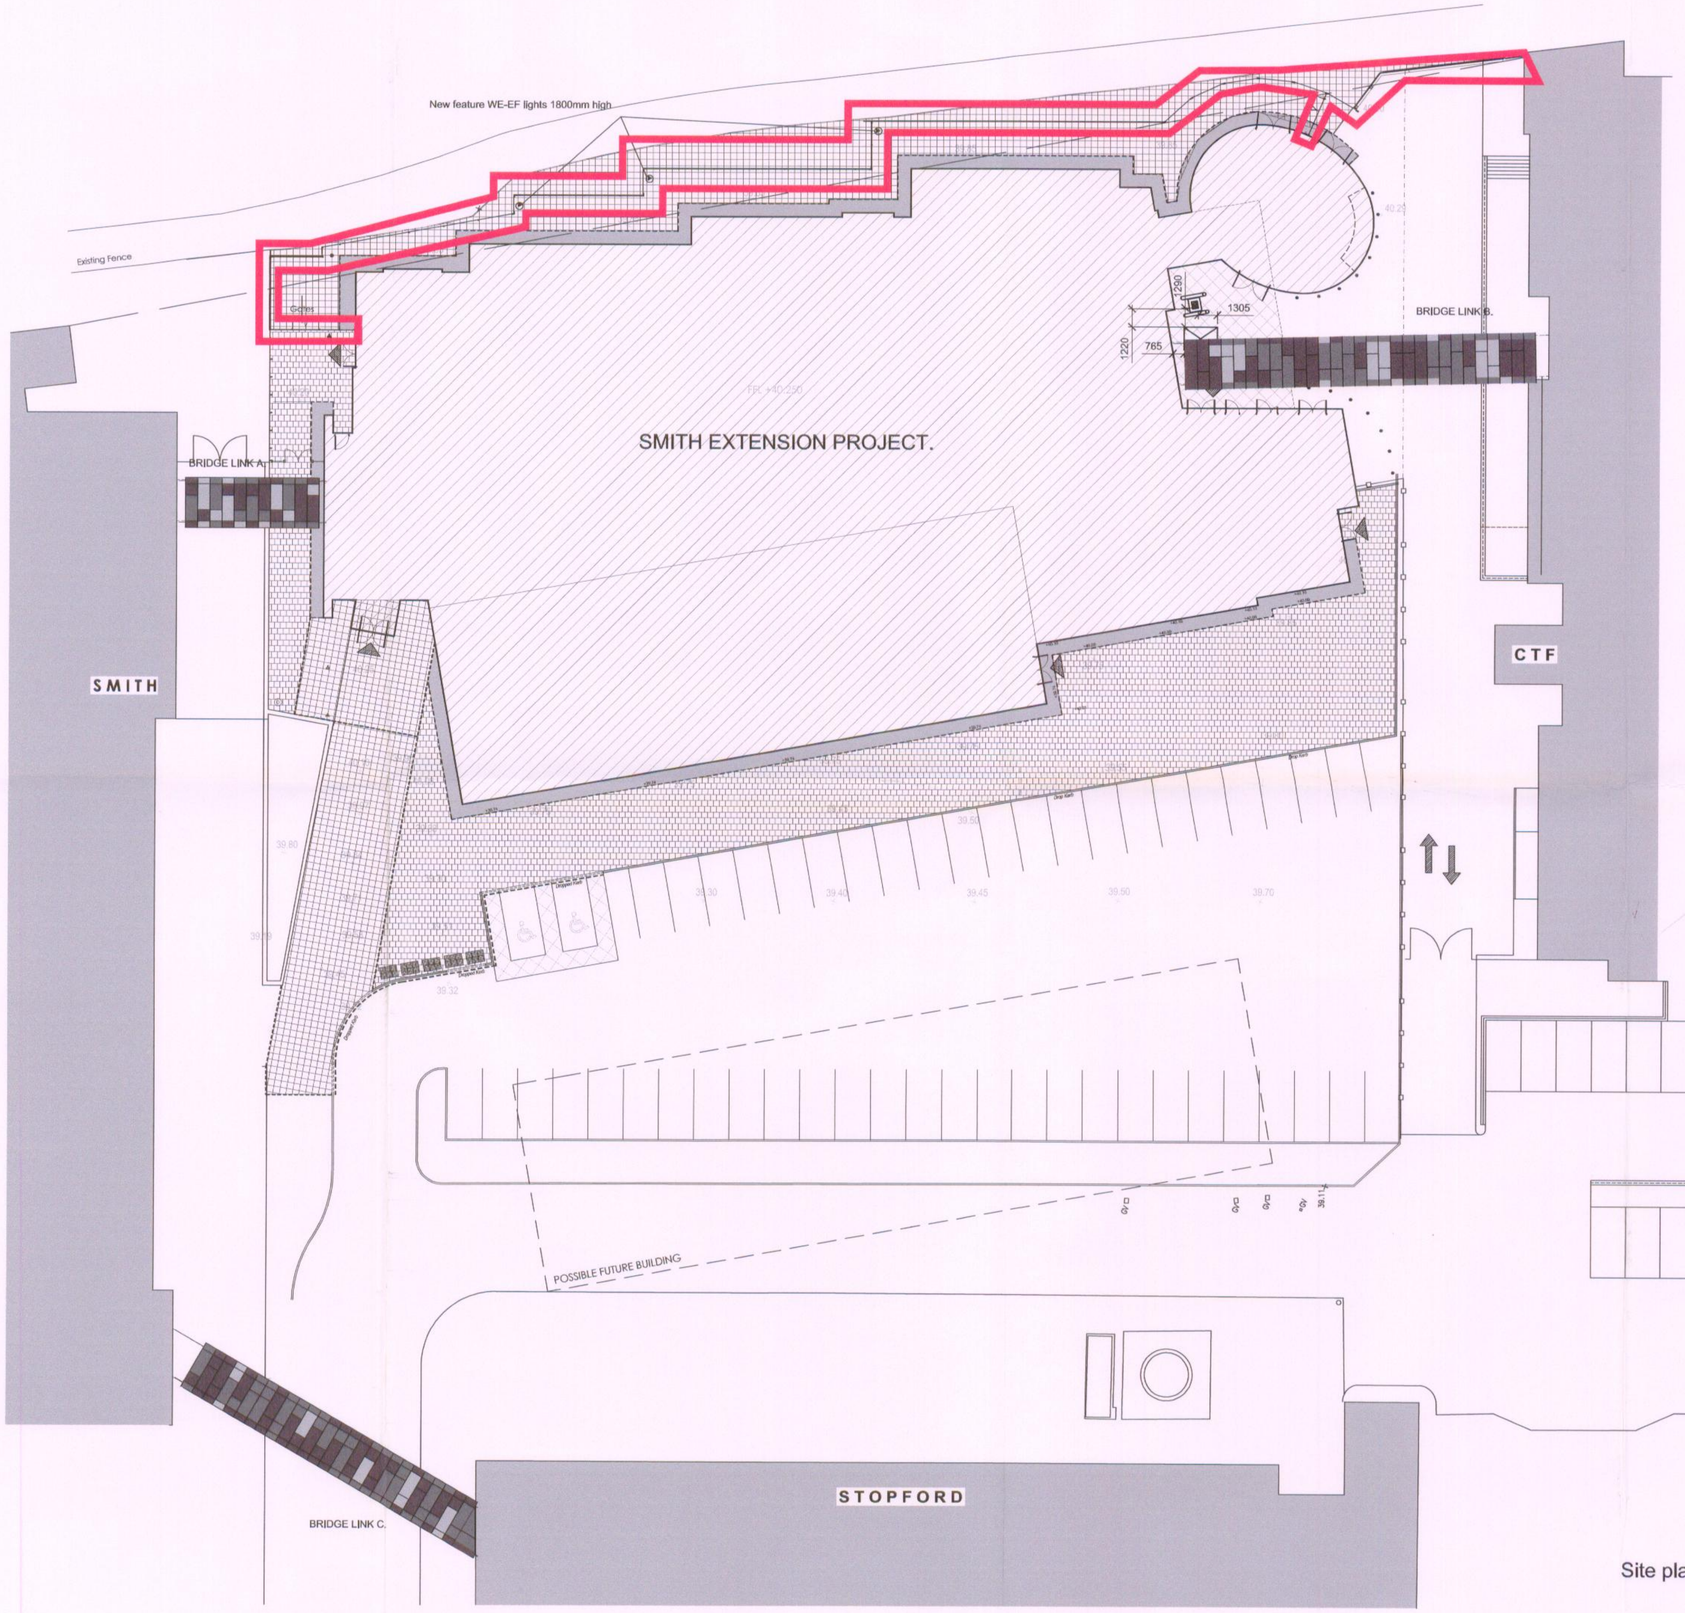

Site plan 1:200

PLANNING
RECD - 9 JUN 2008

rev.	by	chk.	revision	date

client: University of Manchester

project: Smith Extension Project

by	chk.	date	scale	sheet size
adw		05.06.2008	1:200@A1	A1

title: Proposed Site Plan.
Upper BrookStreet Fence Line

status | job no./ drg. no | revision

C 4105 L(00)10

Wilson Mason chartered architects