Key:-

Shared Drive

Sewer Easement

Services Easement

Pedestrian Right of Way

Protected Strip

Specific Rights Reserved

PLANNING AND BUILDING CONTROL
30 AUG 2013

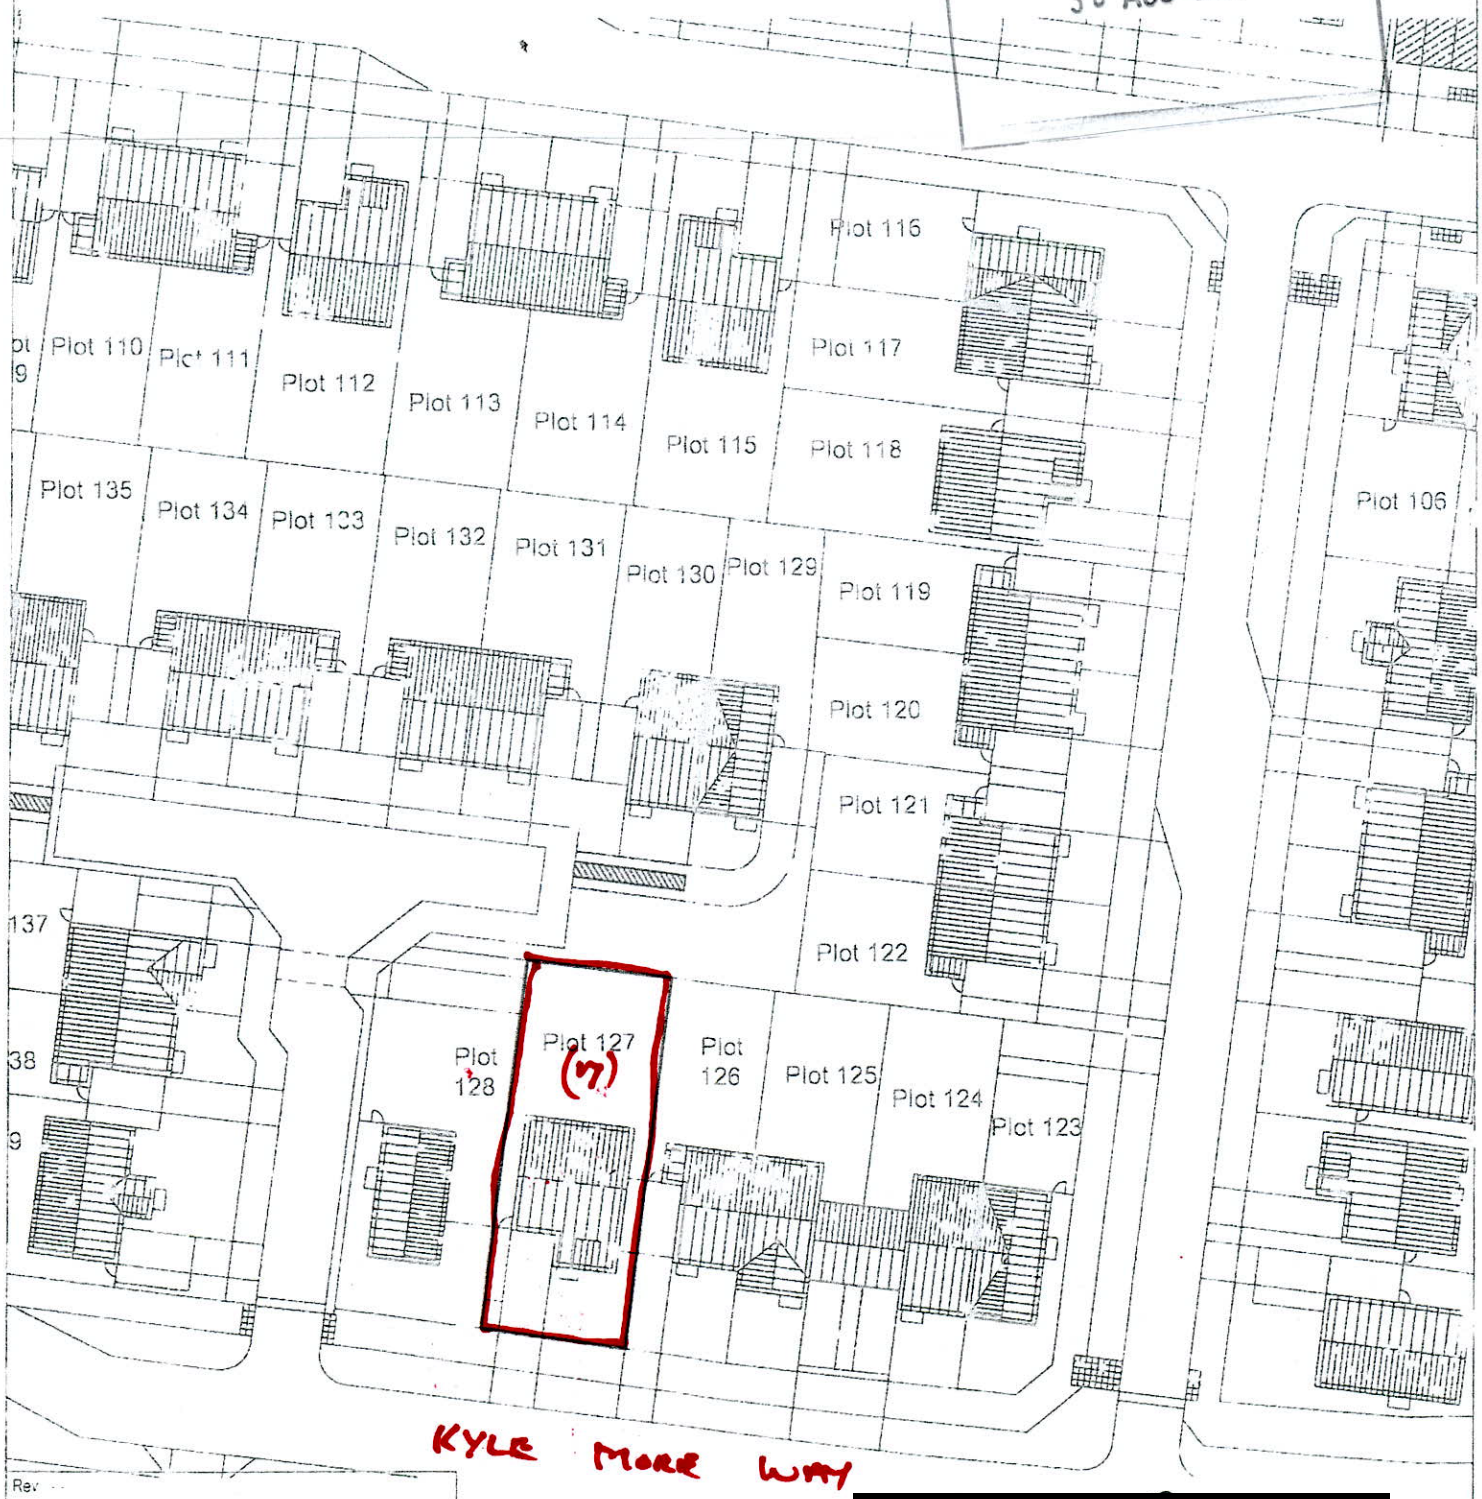

Rev

[redacted]

Project	Title			Scale	Date
BE[illegible]ICK PHASE 2 BELL CRESCENT MANCHESTER	DEED PLAN PLOT 127	N	GLEESON HOMES 6 EUROPA COURT SHEFFIELD BUSINESS PARK SHEFFIELD S9 1XE	1:500	[illegible] 2012
				Drawn: EAS	Job No: 0270
A4V				Drawing No: PLOT-127	Rev

PLAN 2

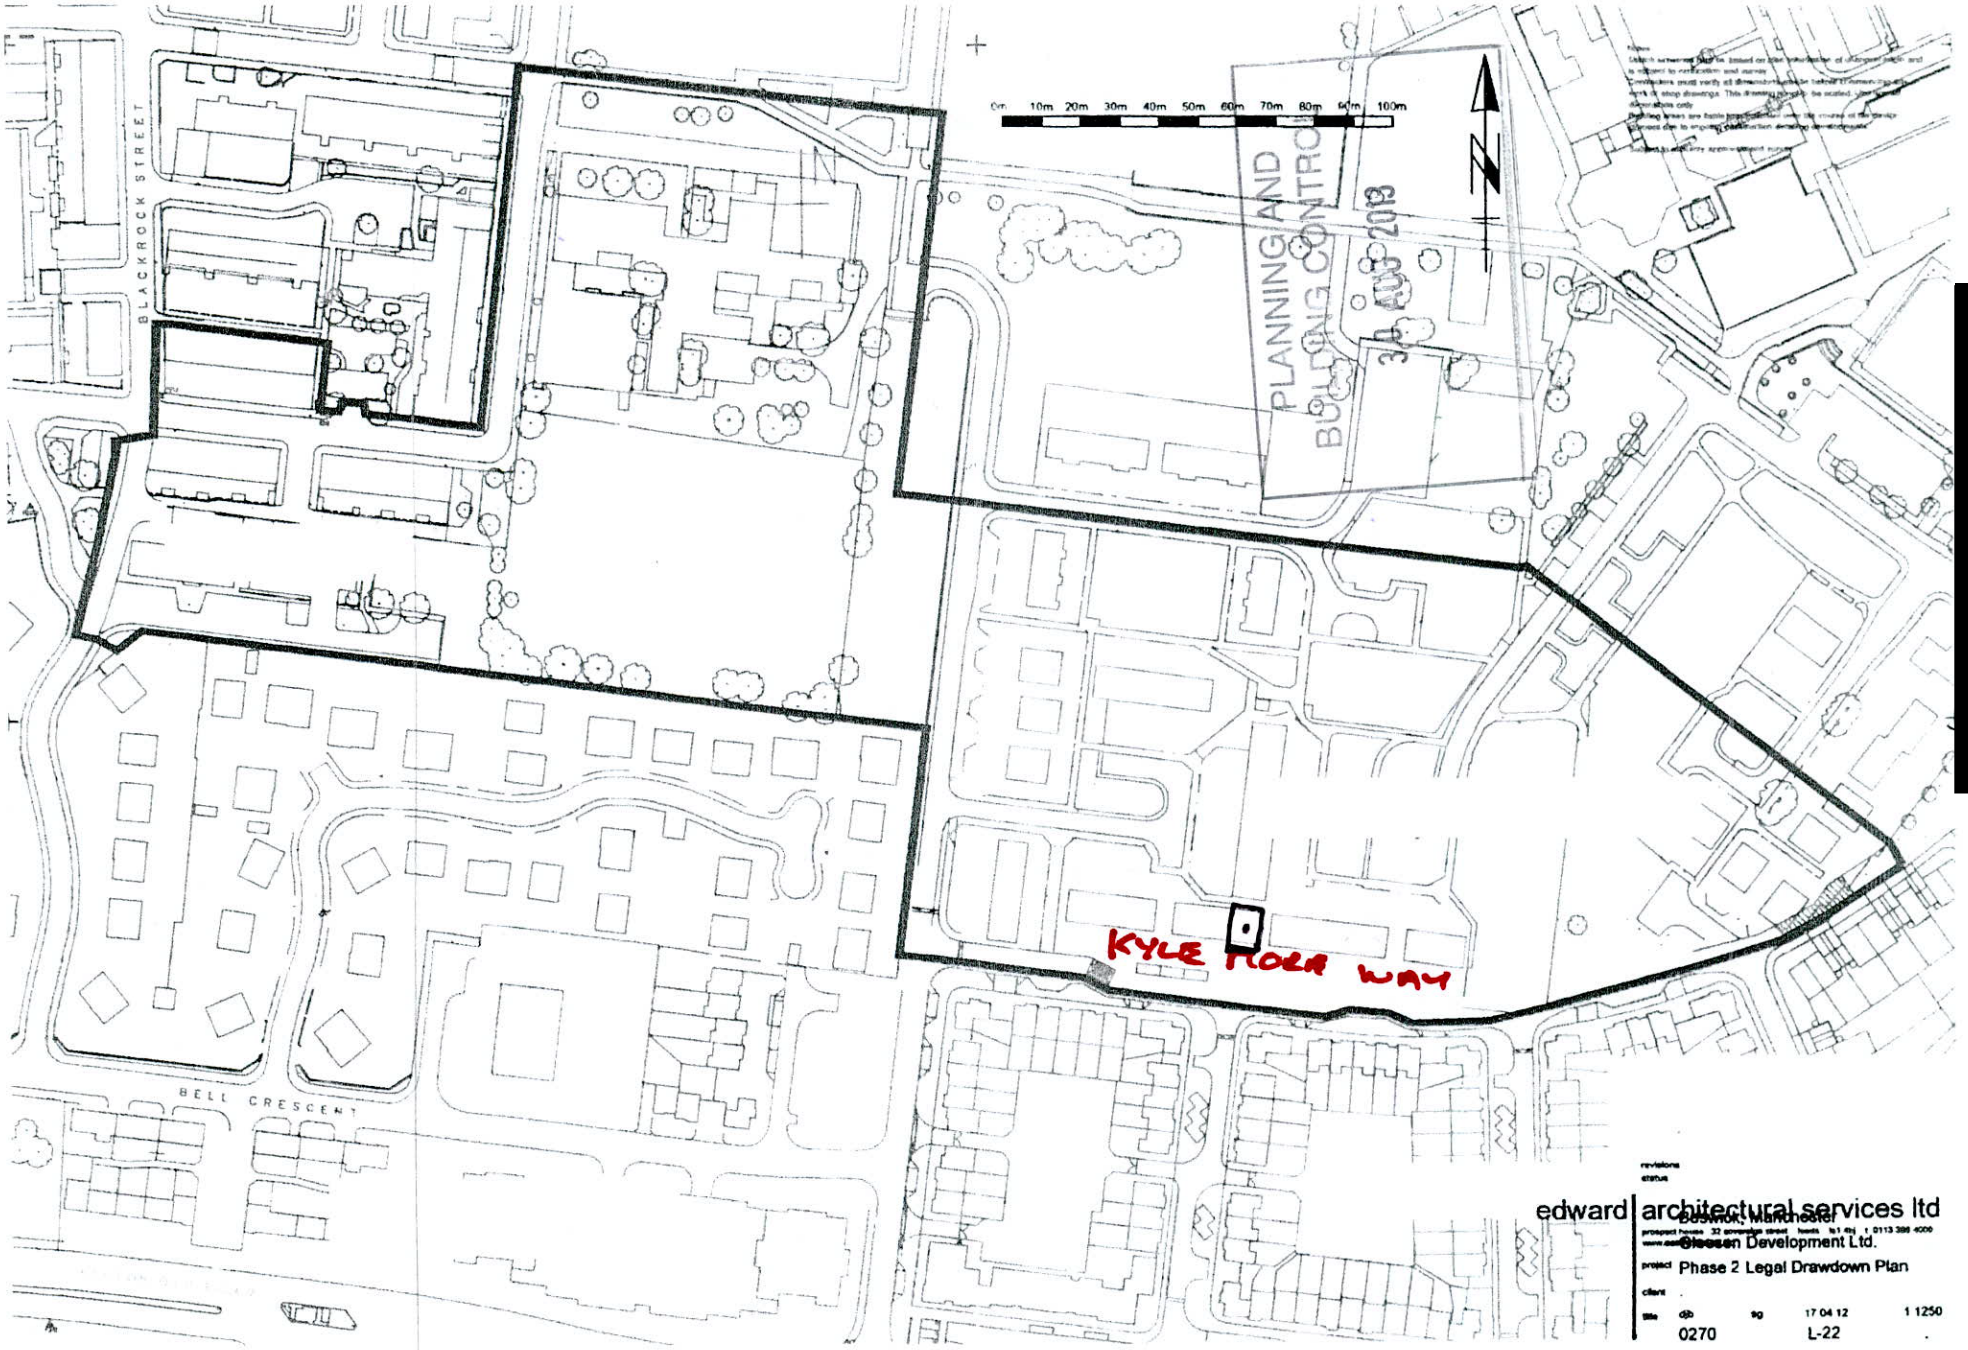
BLACKROCK STREET
BELL CRESCENT
KYLE MOOR WAY
PLANNING AND BUILDING CONTROL
30 AUG 2013
0m 10m 20m 30m 40m 50m 60m 70m 80m 90m 100m
N
edward architectural services ltd
Glossen Development Ltd.
Phase 2 Legal Drawdown Plan
0270
L-22
1 1250
17 04 12