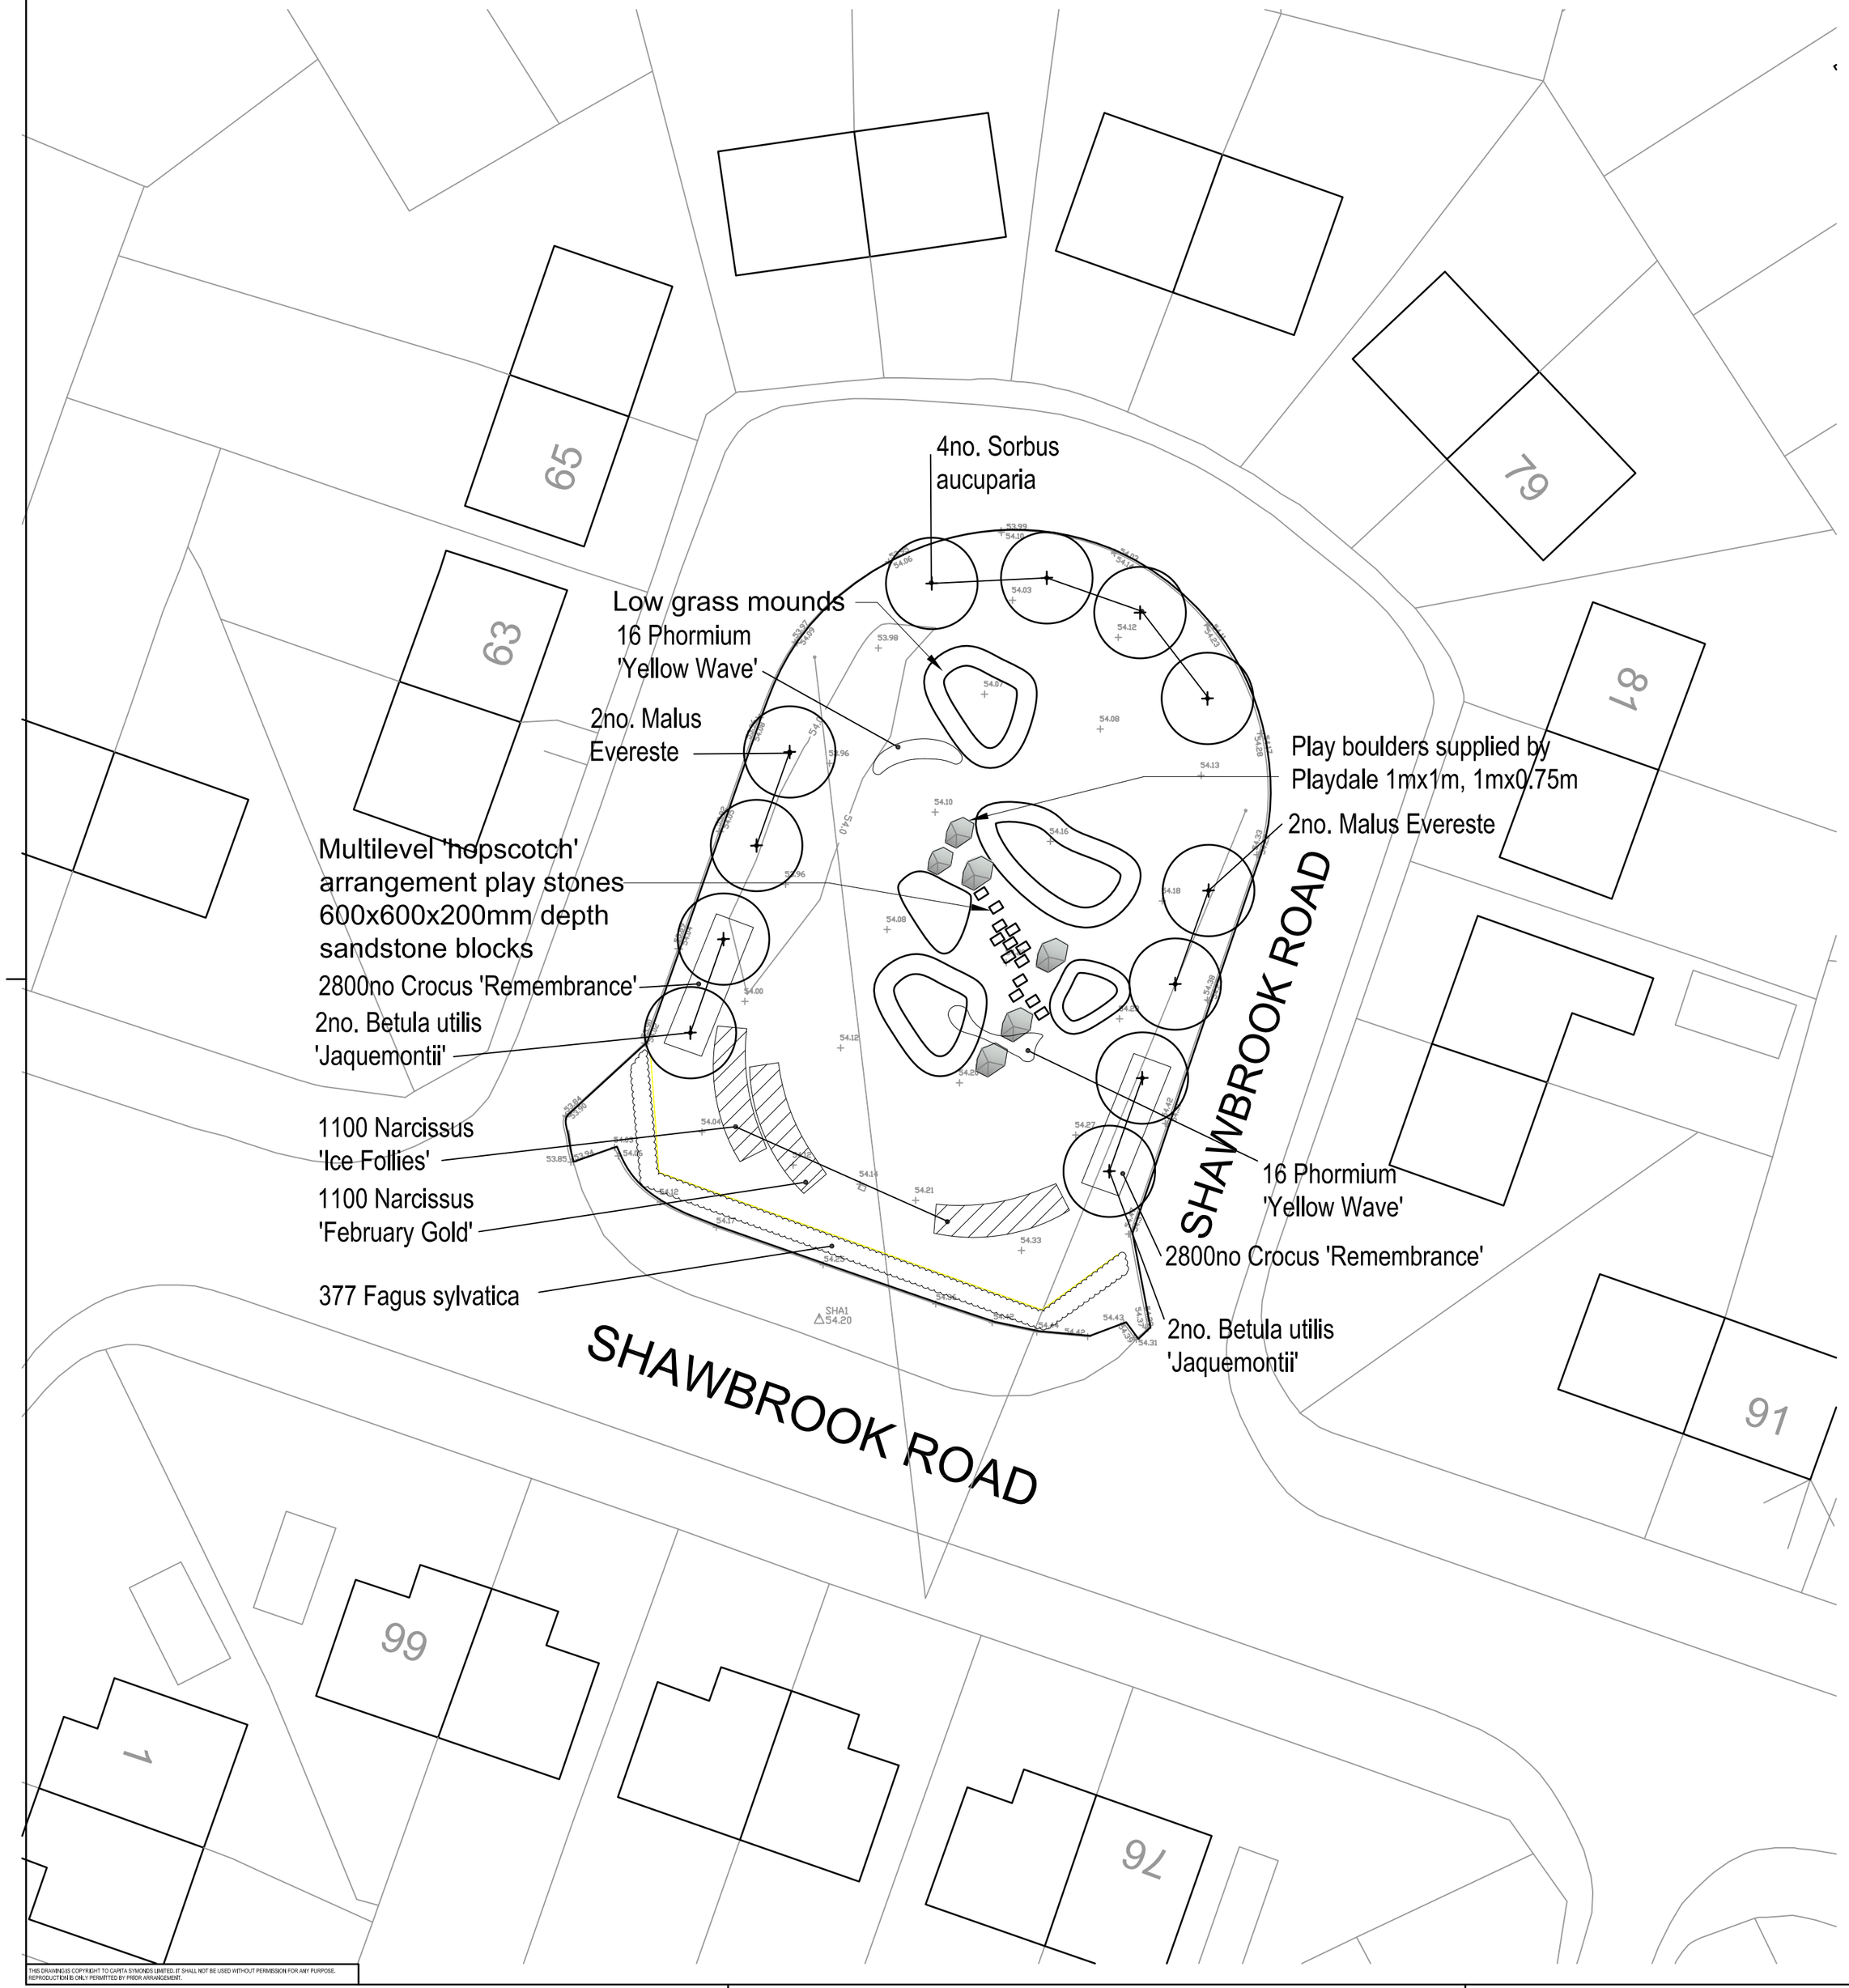

SG13 - Planting Schedule

Trees						
Species	Abb.	Size	Girth	Root/pot	Notes	No
Betulus utilis 'Jacquemontii'	BuJ	EHS	14-16cm	RB	underground guyed	4
Malus 'Evereste'	ME					4
Sorbus aucuparia	Sa	HS	12-14cm	BR	tall stake	4

Shrubs/Herbaceous Perrenials				
Species	Size	Pot	no/m²	No
Phormium 'Yellow Wave'	45-60cm	5L	4	32

Hedges				
Species	Size	Pot	Notes	No
Fagus sylvatica	90-120cm	BR	Planted at 300mm spacings, single row	377

Bulbs				
Species	no/m²		Notes	No
Crocus 'Remembrance'	200			5600
Narcissus 'February Gold'	100			1100
Narcissus 'Ice Follies'	50			1100

KEY:

Proposed Trees

Play stones 600x400x200mm depth sandstone blocks set in concrete and interplanted with groundcover planting



Play boulders supplied by Playdale Ltd 1mx1m, 1mx0.75m



SAFETY, HEALTH AND ENVIRONMENTAL INFORMATION

In addition to the hazards / risks associated with the types of work detailed on this drawing, note the following:

Construction;

Maintenance / Cleaning;

Decommissioning / Demolition;

It is assumed that all works will be carried out by a competent contractor working, where appropriate, to an approved method statement.

Reproduced from Ordnance Survey digital map data © Crown copyright 2011. All rights reserved. Licence number 0100031673



Location Plan
1:5000

SCALE m 0 2 4 6 8 10 12 14 16 18 20
1:200

REV	DESCRIPTION	DRAWN	CHK	APP	DATE

CAPITA SYMONDS
EMERSON HOUSE
ALBERT STREET
ECCLES
MANCHESTER
M30 0TE
TEL 0161 779 4800
www.capitasymonds.co.uk

status: DETAIL DESIGN

client: Southway Housing Trust

project title: Southway Environmental Improvements
Area 3 Burnage and East Didsbury
AMENITY GREENSPACE PROGRAMME

drawing title: SG13: Shawbrook Road - Proposals

Soft & Hard Landscaping

scale @ A2	designed by	drawn by	checked by	approved by	date drawn
1:200	RS	JC	BV		4-10-12

project no. UV002257

drawing no. UV002257-L-AM-C203.07.1

revision:

Do Not Scale From This Drawing

THIS DRAWING IS COPYRIGHT TO CAPITA SYMONDS LIMITED. IT SHALL NOT BE USED WITHOUT PERMISSION FOR ANY PURPOSE. REPRODUCTION IS ONLY PERMITTED BY PRIOR ARRANGEMENT.