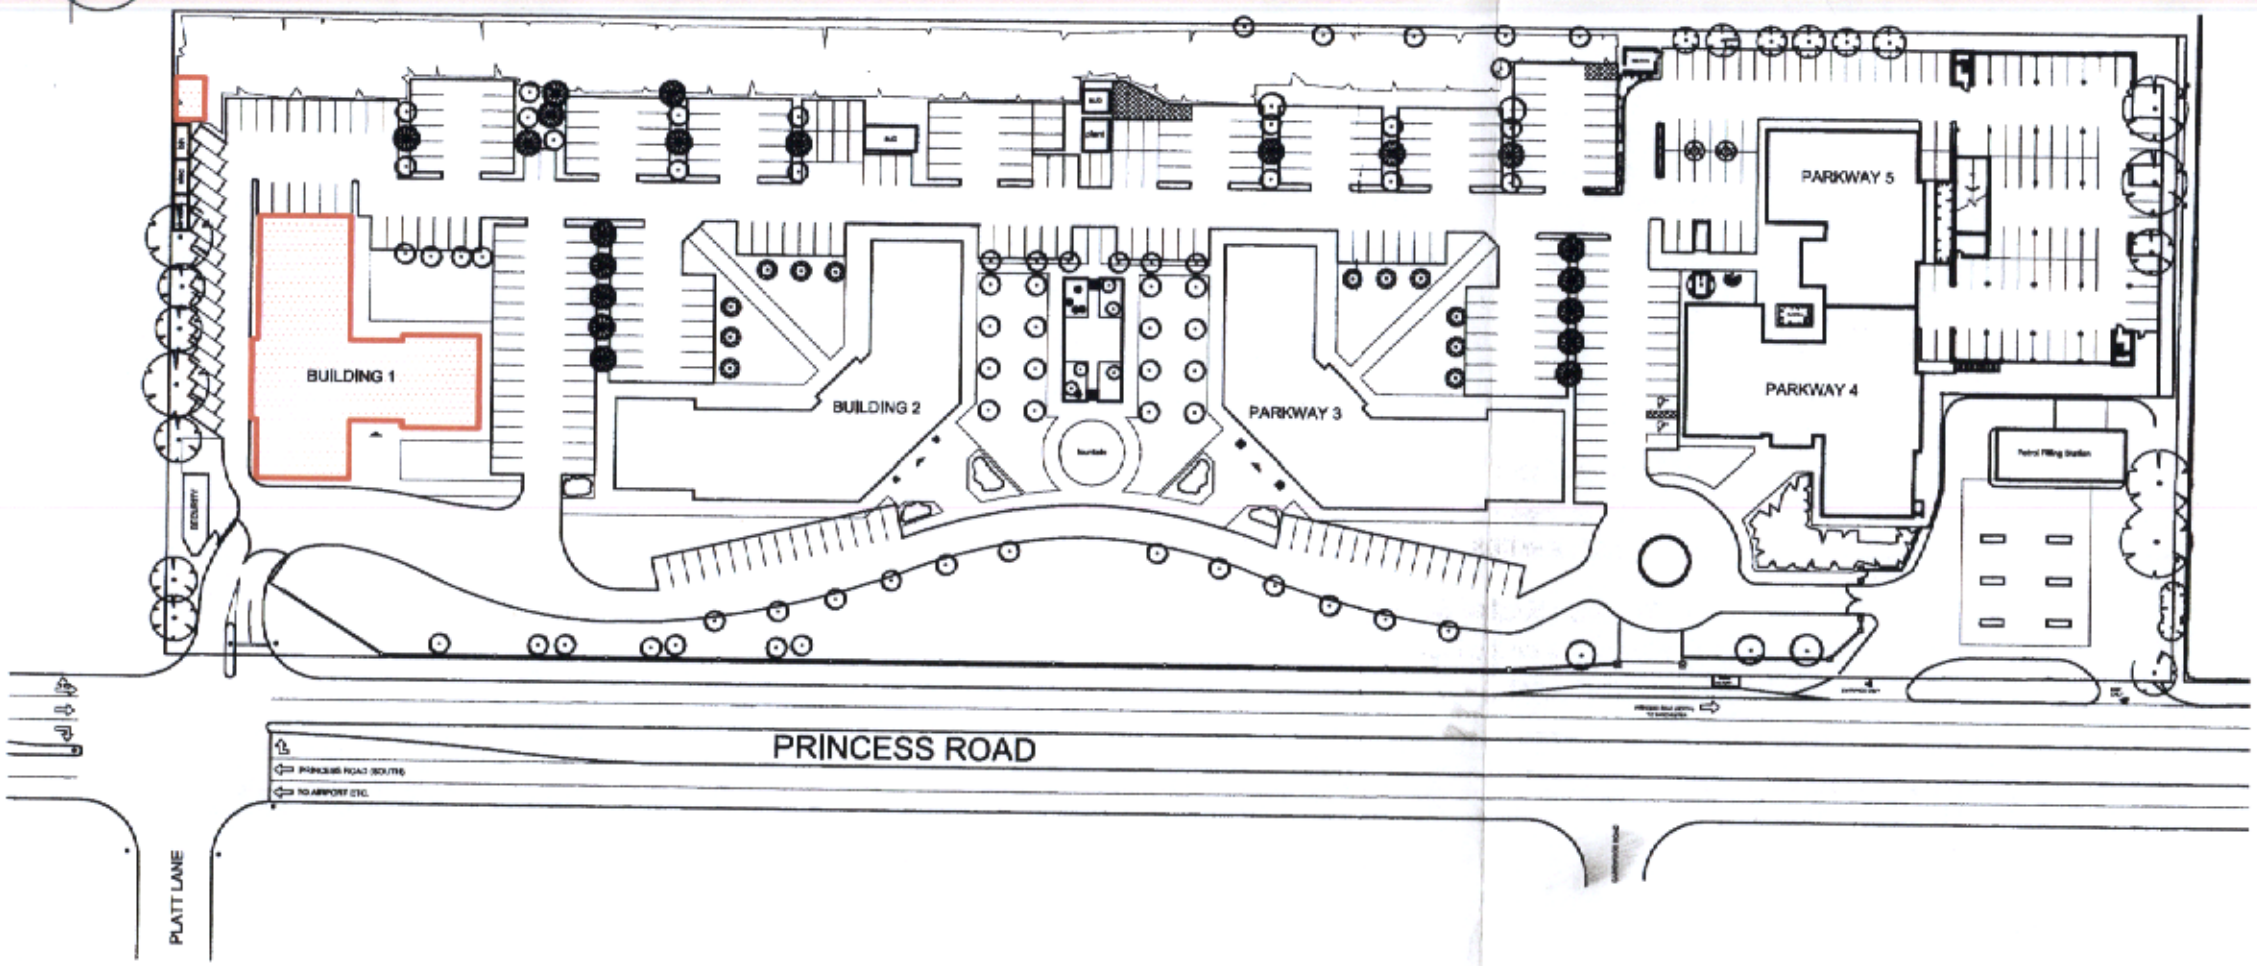


PLANNING
ACKD
PLIED
RECD 10 APR 2008

	INT RECD	DATE
M		
M		
M		
FOR ACTION M		

REV	DESCRIPTION	DATE	DRN	CHD	APPD
B	Building Outline Colour Changed	7/4/08	JT		
A	First Issue	15/3/08	JT		

Atlas Environments Ltd.
Atlas House
1 Bellfield Avenue
Cheadle Hulme
Cheshire
SK8 7AG
Tel: 0161 2219 655
Fax: 0161 2219 656
Website: www.atlasenv.com

STATUS: Planning

CLIENT: ICON Development Solutions

CONTRACT: One Parkway
Manchester

TITLE: Block Plan

DATE	17 March 2008	SCALE 1:1250	
DRAWN	J Tillotson	DRG No. 07-7939-SP04	REV B
CHECKED			

THIS DRAWING IS CONFIDENTIAL & IS THE PROPERTY OF ATLAS ENVIRONMENTS LIMITED.
IT MUST NOT BE DISCLOSED TO A THIRD PARTY, COPIED OR LENT WITHOUT THEIR WRITTEN CONSENT.

CAD

A3