EXISTING AND PROPOSED PLANS
8 HERITAGE GARDENS
DIDSBURY

Drawing no.1 A (rev. 11/09/09)

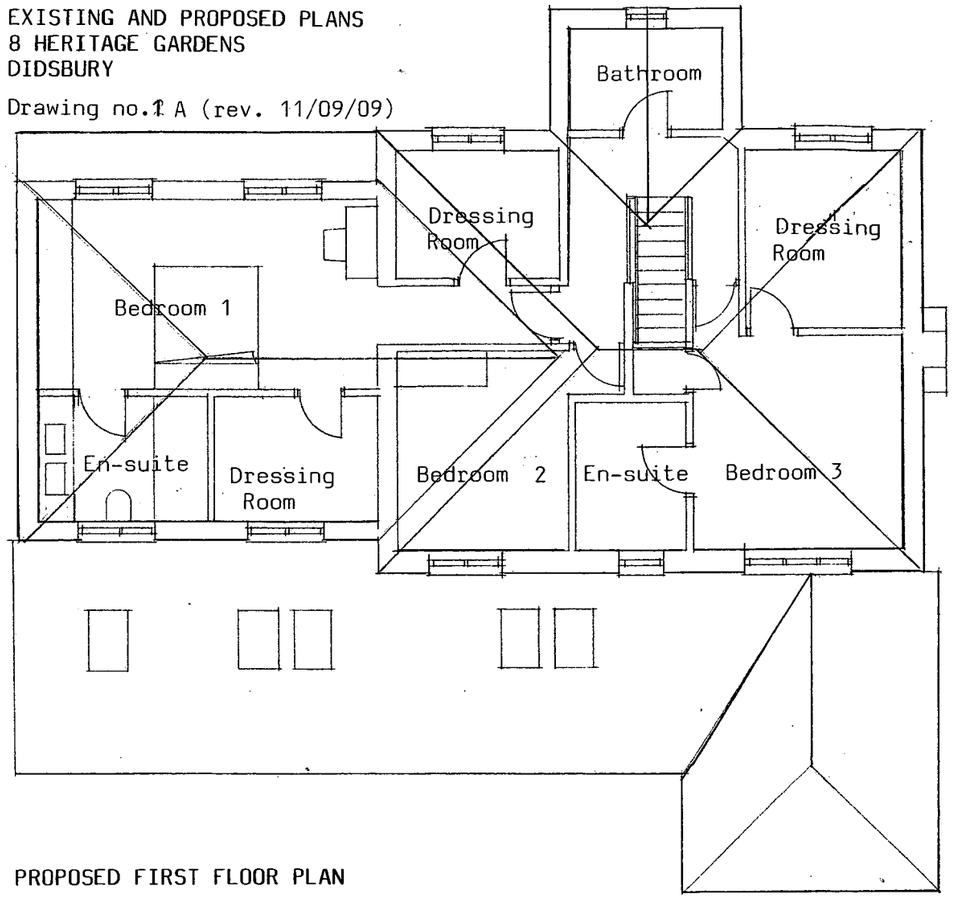

PROPOSED FIRST FLOOR PLAN

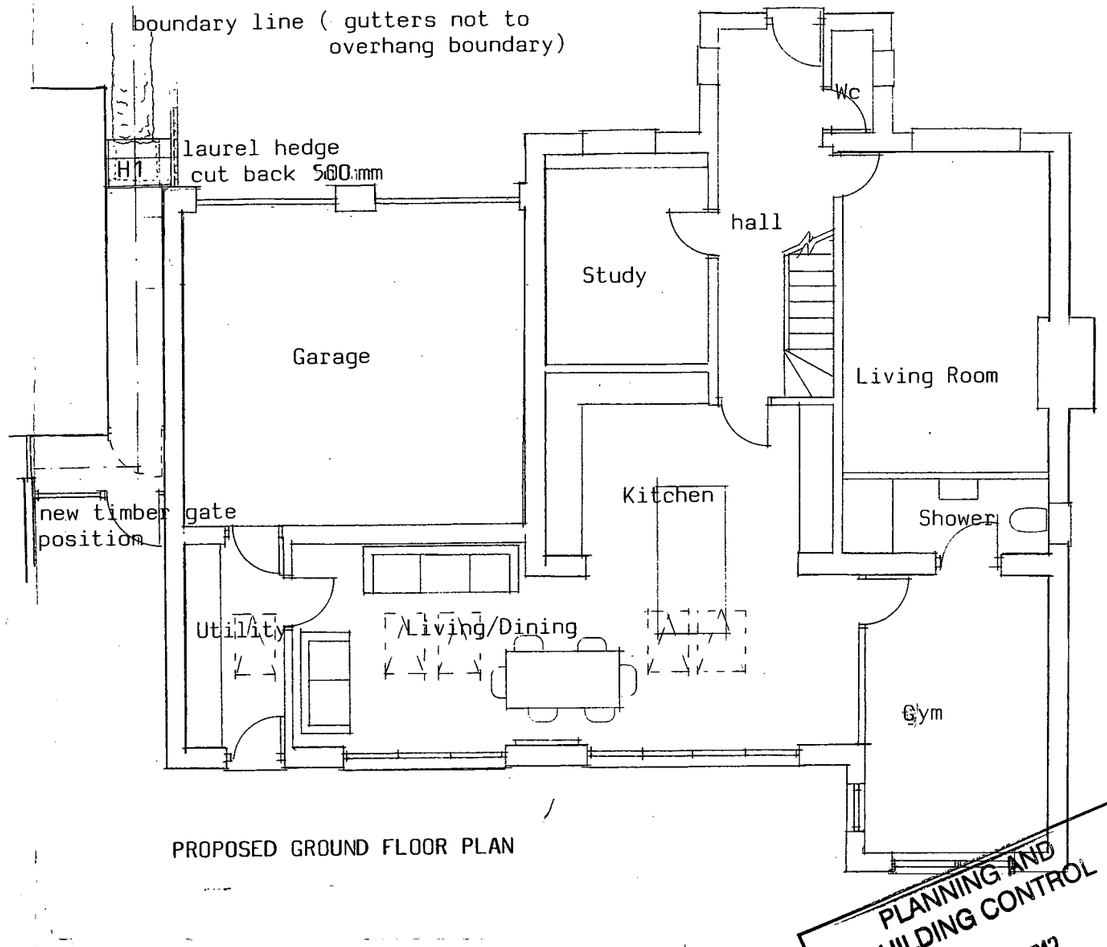

PROPOSED GROUND FLOOR PLAN

PLANNING AND BUILDING CONTROL
13 AUG 2012

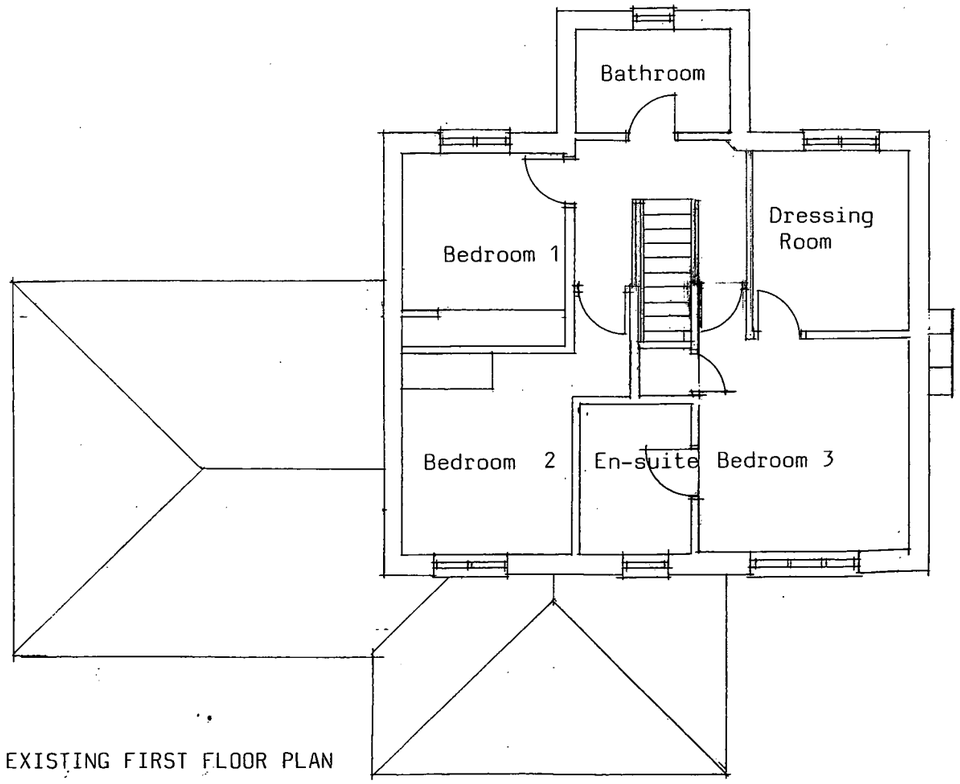

EXISTING FIRST FLOOR PLAN

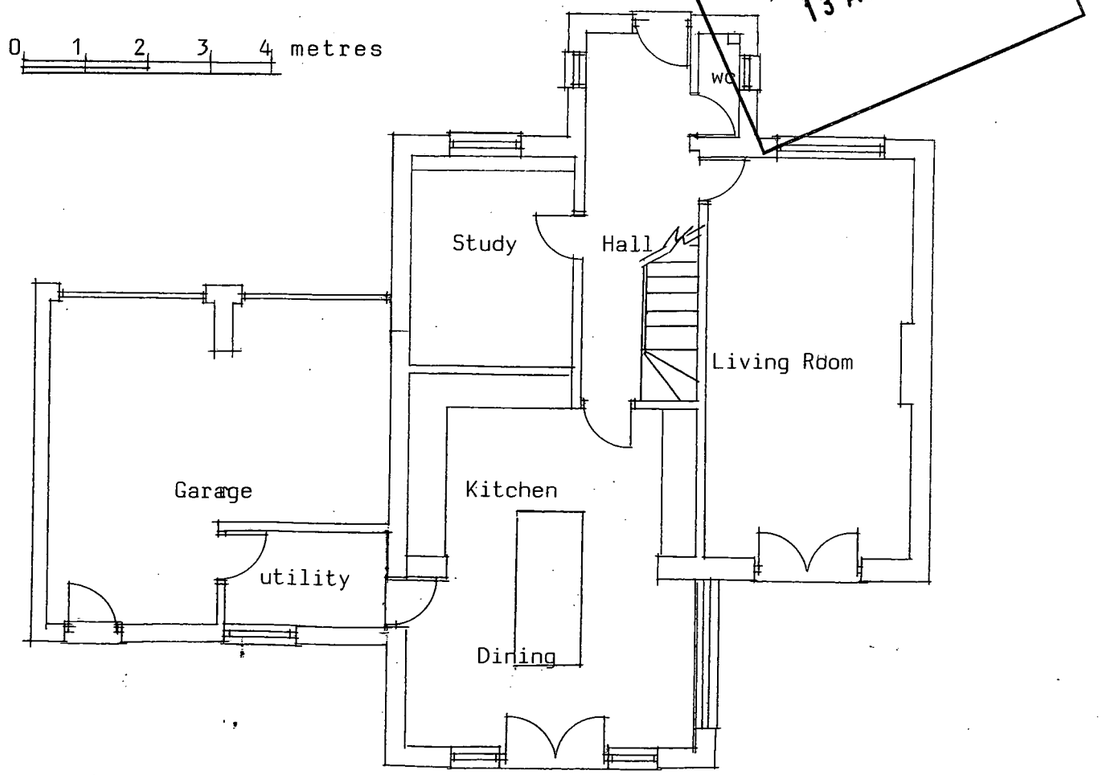

EXISTING ELEVATIONS
8 HERITAGE GARDENS
DIDSBURY
Drawing no. 2

0 1 2 3 4 metres

Scale 1:100

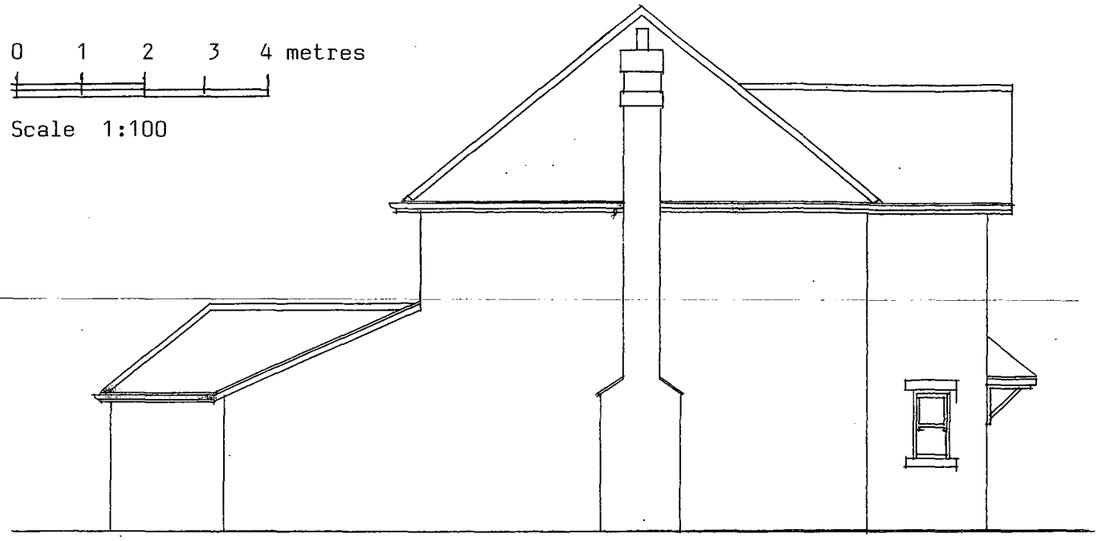

SIDE ELEVATION (to no 10)

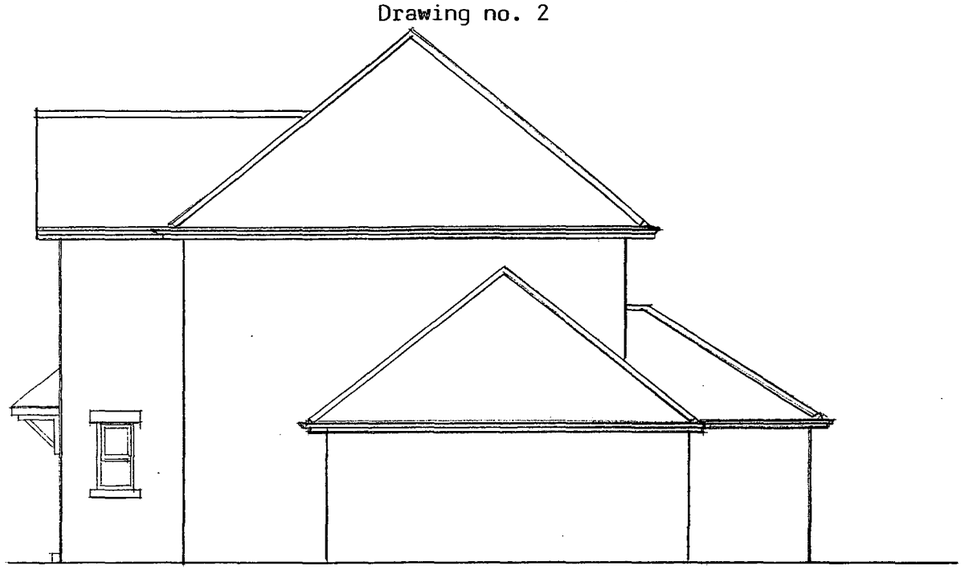

SIDE ELEVATION (to no.6)

PLANNING AND
BUILDING CONTROL
13 AUG 2012



FRONT ELEVATION



REAR ELEVATION

PROPOSED ELEVATIONS
8 HERITAGE GARDENS
DIDSBURY

Drawing no. 3A (12/09/09)

0 1 2 3 4 metres

Scale 1:100 @ A3

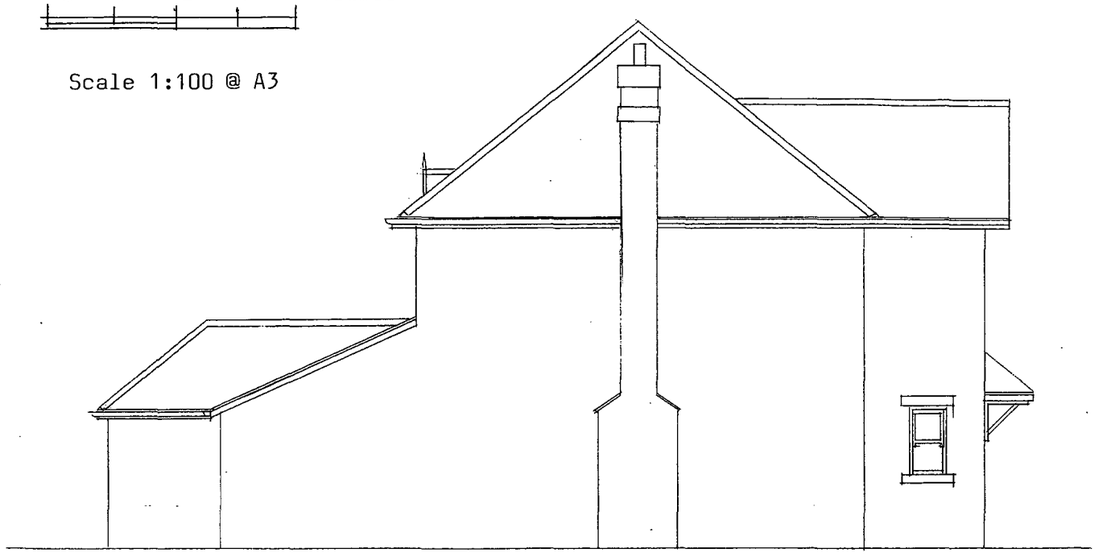

SIDE ELEVATION (to no. 10)

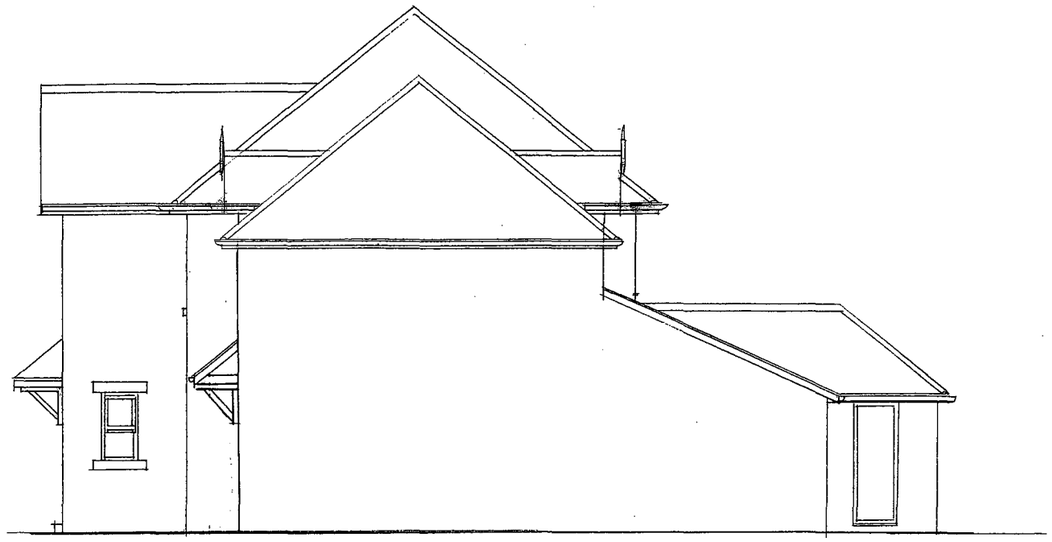

SIDE ELEVATION (to no. 6)

PLANNING AND
BUILDING CONTROL
13 AUG 2012



dormer windows as other properties in development

FRONT ELEVATION



REAR ELEVATION