


Location plan

N

INDICATIVE ONLY

SCALE 1:1250

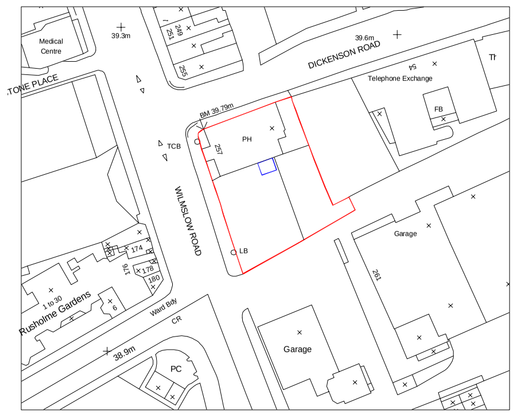


Location plan

N

INDICATIVE ONLY

SCALE 1:500

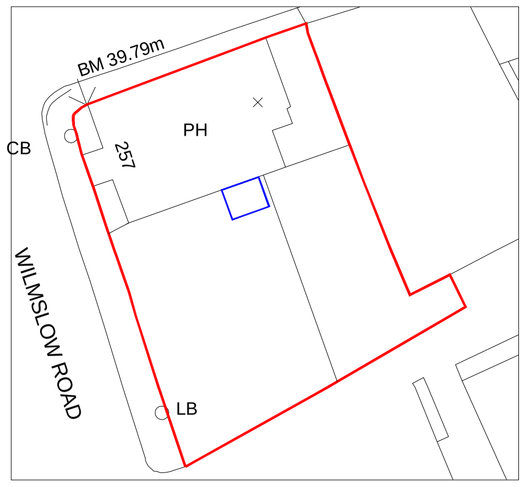


West elevation, as proposed 1:50




Plan as proposed 1:100

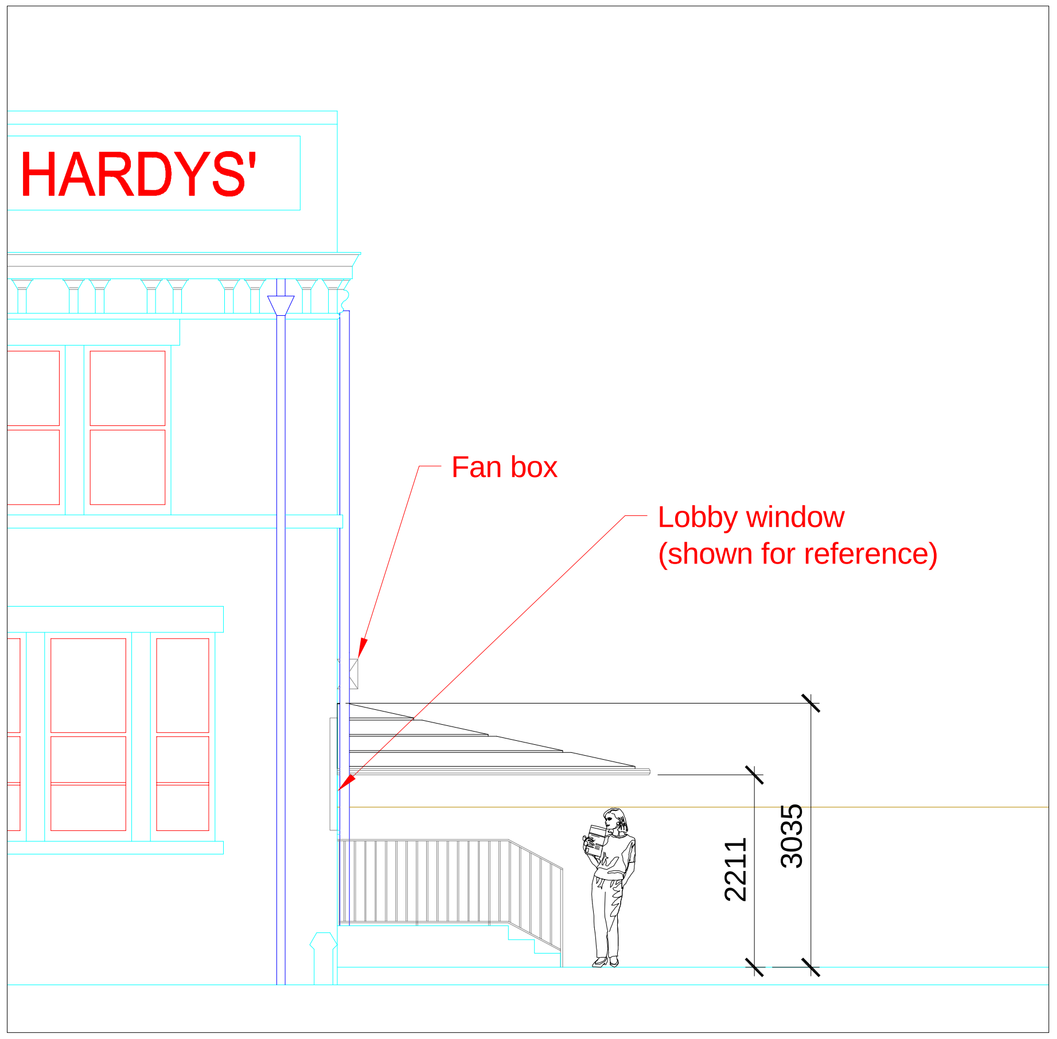


West elevation, as proposed 1:100

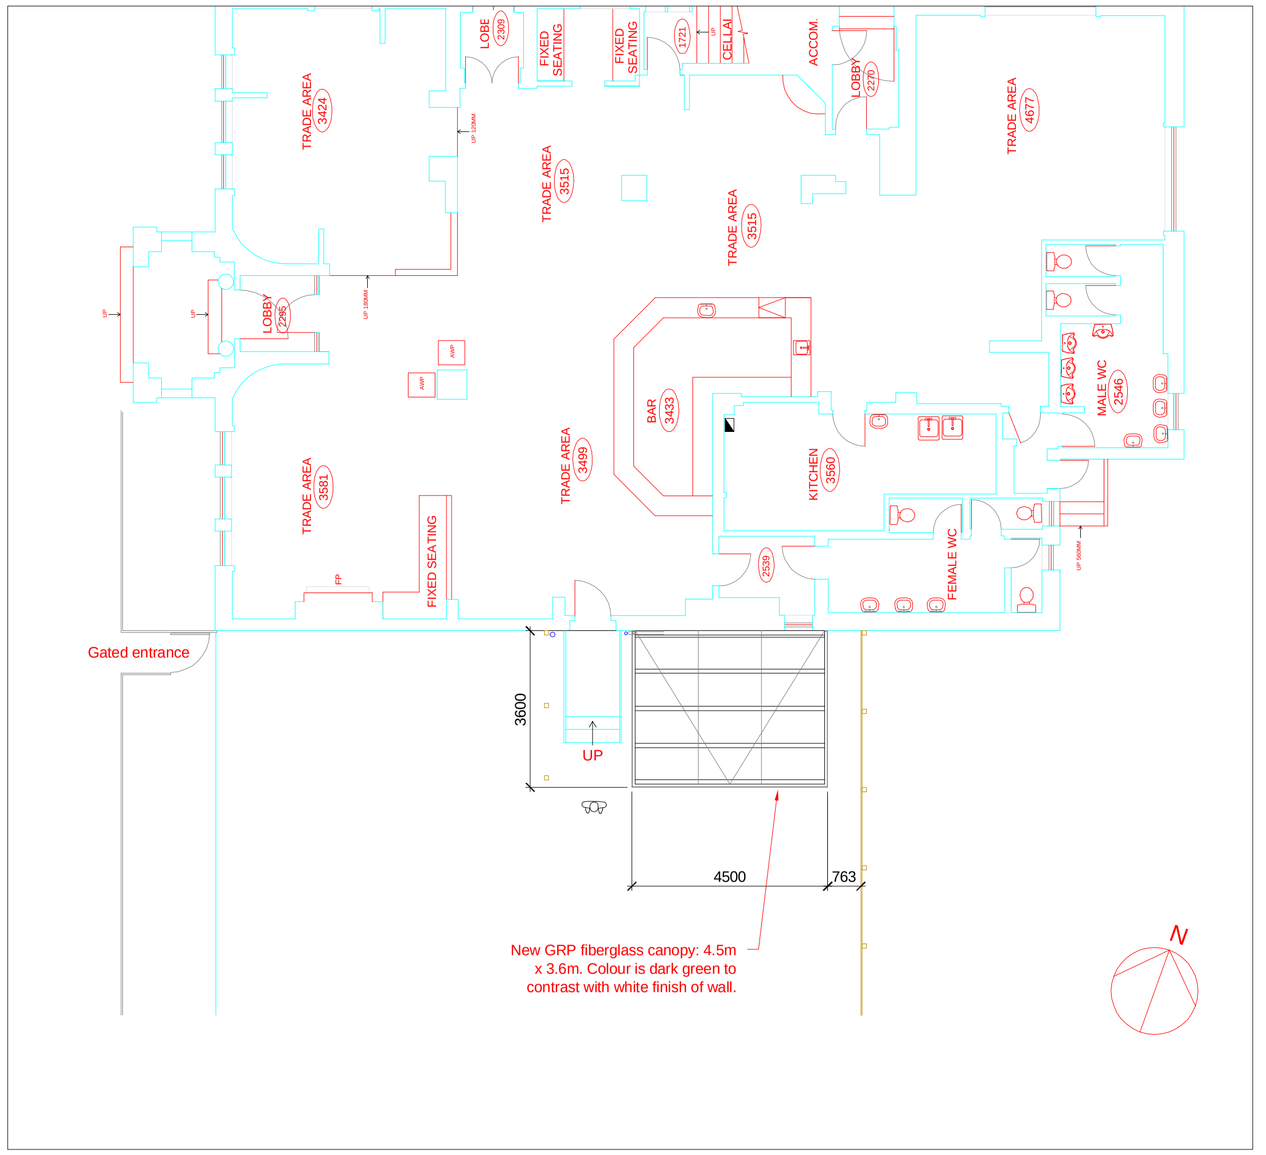


South elevation, as proposed 1:100

PRODUCT SPEC

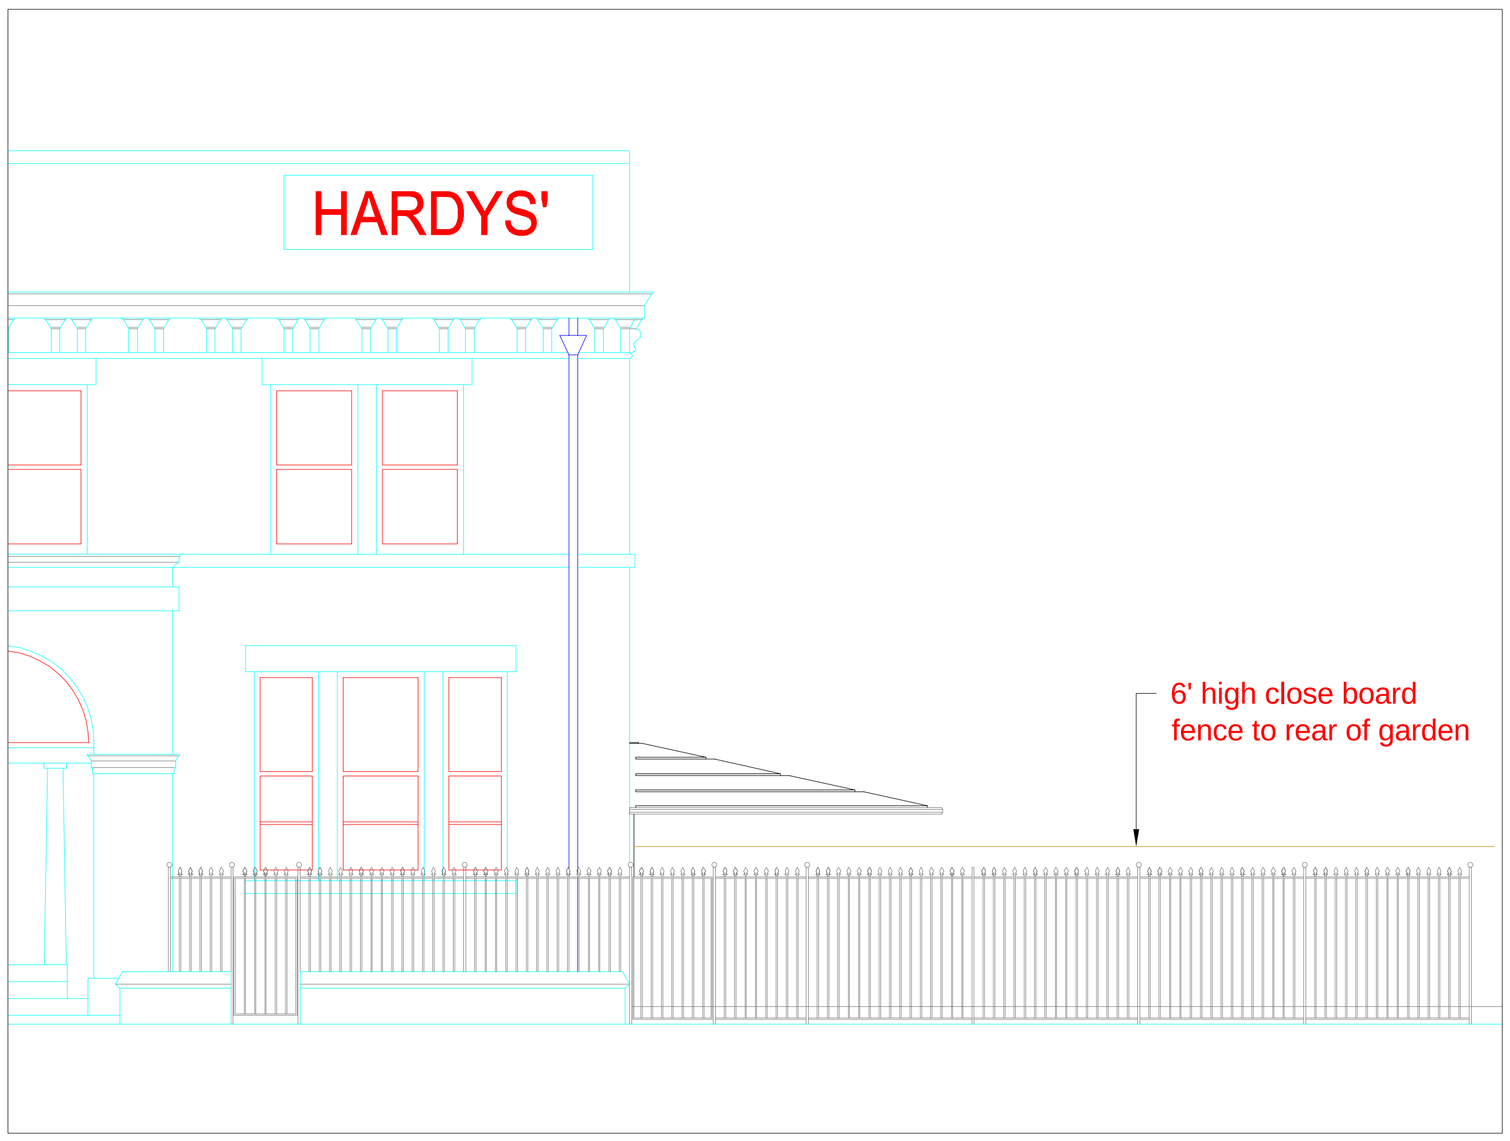DURABLE GRP FIBERGLASS CANOPY WITH TRANSLUCENT ROOFING PANELS. CANTILEVER MOUNTED TO THE WALL SO NO POSTS OR PILLARS FOR PEOPLE TO BUMP INTO.

4.5m WIDE x 3.6m DEEP (16.2sq/m)
COLOUR OF CANOPY: DARK GREEN (to contrast with wall)
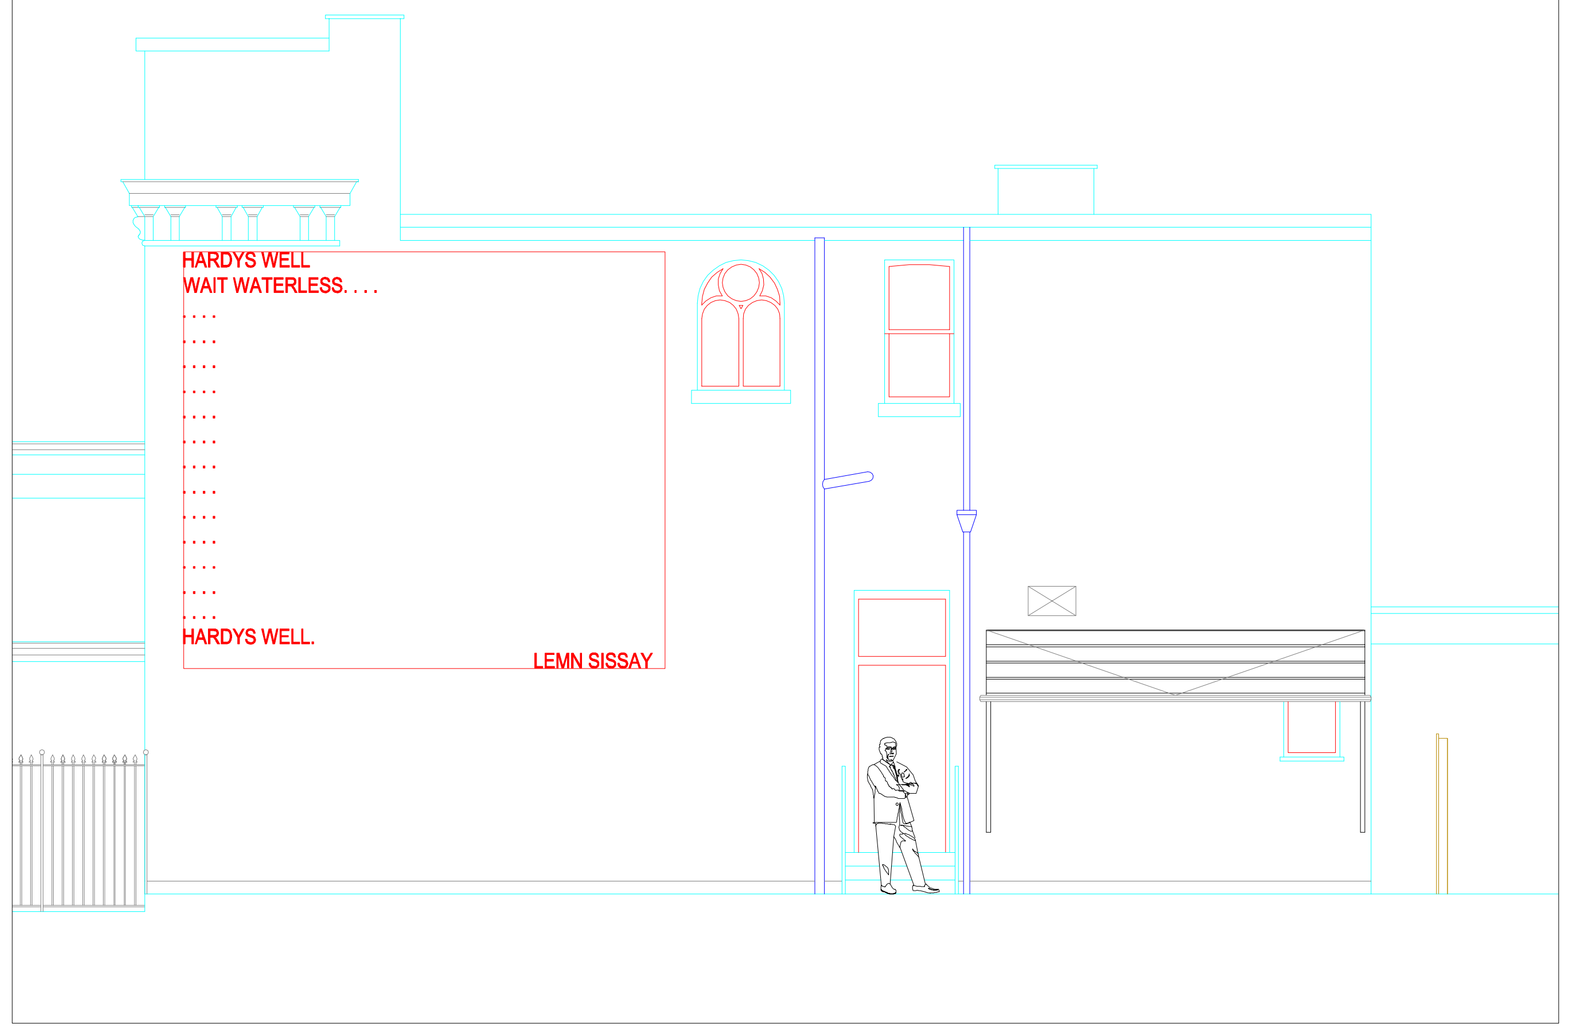
| Rev : | Note : | Date : |
|---|---|---|
| B | Spaced fence removed. | 03/09/08 |
| A | Canopy now dark green, new fence to be spaced. | 21/07/08 |

1.0 GENERAL NOTES

1.1 THIS INFORMATION IS NOT INTENDED TO PROVIDE A FULL SPECIFICATION OF WORKS & SHOULD BE READ IN CONJUNCTION WITH A SURVEY, SCHEME DRAWINGS & TENDER DOCUMENT.

1.2 ALL WORKS TO COMPLY WITH CURRENT BUILDING REGULATIONS & LOCAL AUTHORITY REQUIREMENTS.

1.3 ELECTRICAL INSTALLATIONS MUST COMPLY WITH IEE 16TH EDITION REGULATIONS FOR THE ELECTRICAL EQUIPMENT OF BUILDINGS & WORKMANSHIP.

1.4 ALL WALLS & CEILING SURFACES: CLASS 1 SPREAD OF FLAME RATING TO BS 476 PART 1, EXCEPT FOR CIRCULATION SPACES WHICH ARE CLASS 0 RATING.

1.5 DIMENSIONS TO BE CHECKED ON SITE.

1.6 ANY FURTHER INFORMATION OF QUERIES ARISING FROM THIS DRAWING SHOULD BE ADDRESSED TO 2C design

Project Title:

# HARDY'S WELL

## Installation of Canopy to rear

| Project Address: | Drawing Number: | | Rev: |
|---|---|---|---|
| 257 WILMSLOW ROAD<br>MANCHESTER<br>M14 5LN | 2CD-00569 | | A |
| | Sheet No<br>2 of 2 | Date:<br>08-07-08 | Scale:<br>1:1 A1 |

2C Design Consultants Ltd
The Design Cluster
Puma Way
Coventry CV1 2TT
tel: 0870-850-8330
fax: 02476-792-042
www.2C-design.co.uk

© THIS DRAWING REMAINS THE PROPERTY OF 2C design & MUST NOT BE DIVULGED OR REPRODUCED TO THIRD PARTIES WITHOUT WRITTEN CONSENT