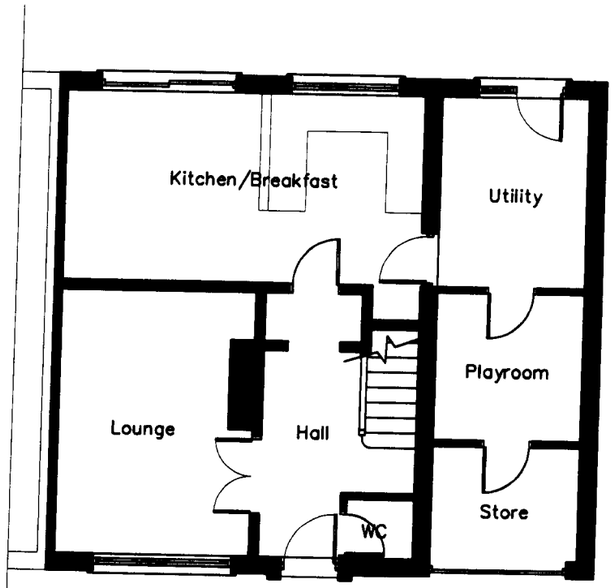

GROUND FLOOR PLAN



FRONT ELEVATION

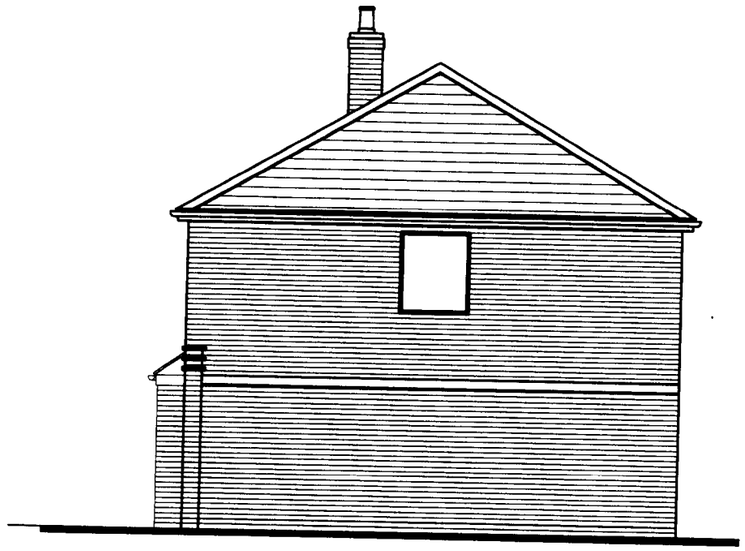

SIDE ELEVATION

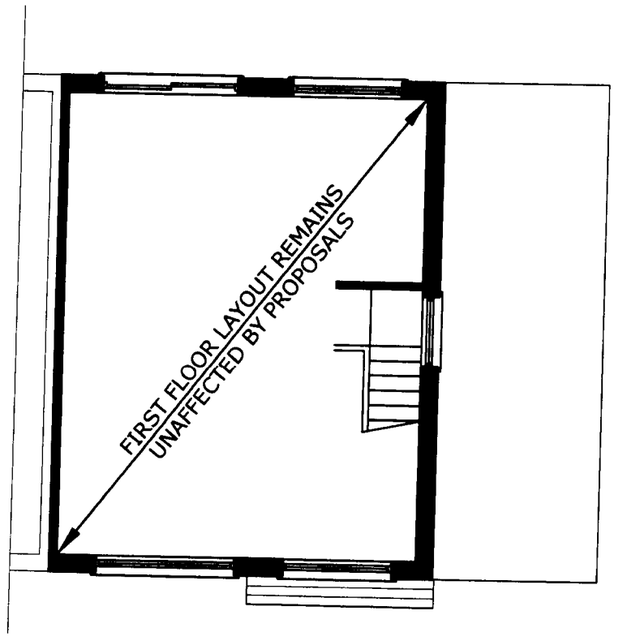

FIRST FLOOR PLAN



REAR ELEVATION

PLANNING
ACK'D
ISSUED
10 JUN 2008

NO	DATE

REVISIONS

DRAWING DESCRIPTION
EXISTING PLANS AND ELEVATIONS.

PROJECT:
PROPOSED TWO STOREY SIDE EXTENSION
Mrs Bradey, 33 Paulden Avenue, Baguley Hall, Manchester, M23 1PH.

NOTE: DO NOT SCALE FROM THIS DRAWING VERIFY ALL DIMENSIONS AND LEVELS ON SITE PRIOR TO CONSTRUCTION

DRAWN BY: -
DATE: Feb 08
DRAWING SCALE: 1:100
DRAWING NUMBER: