
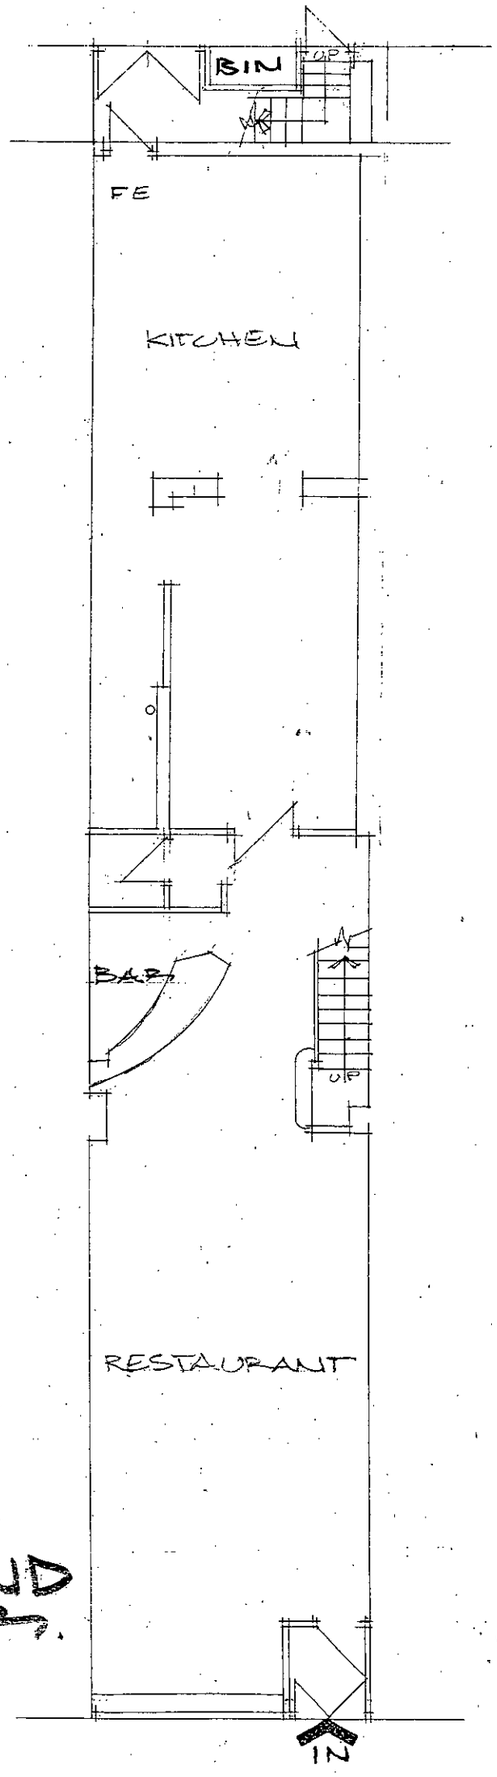


GROUND FLOOR.

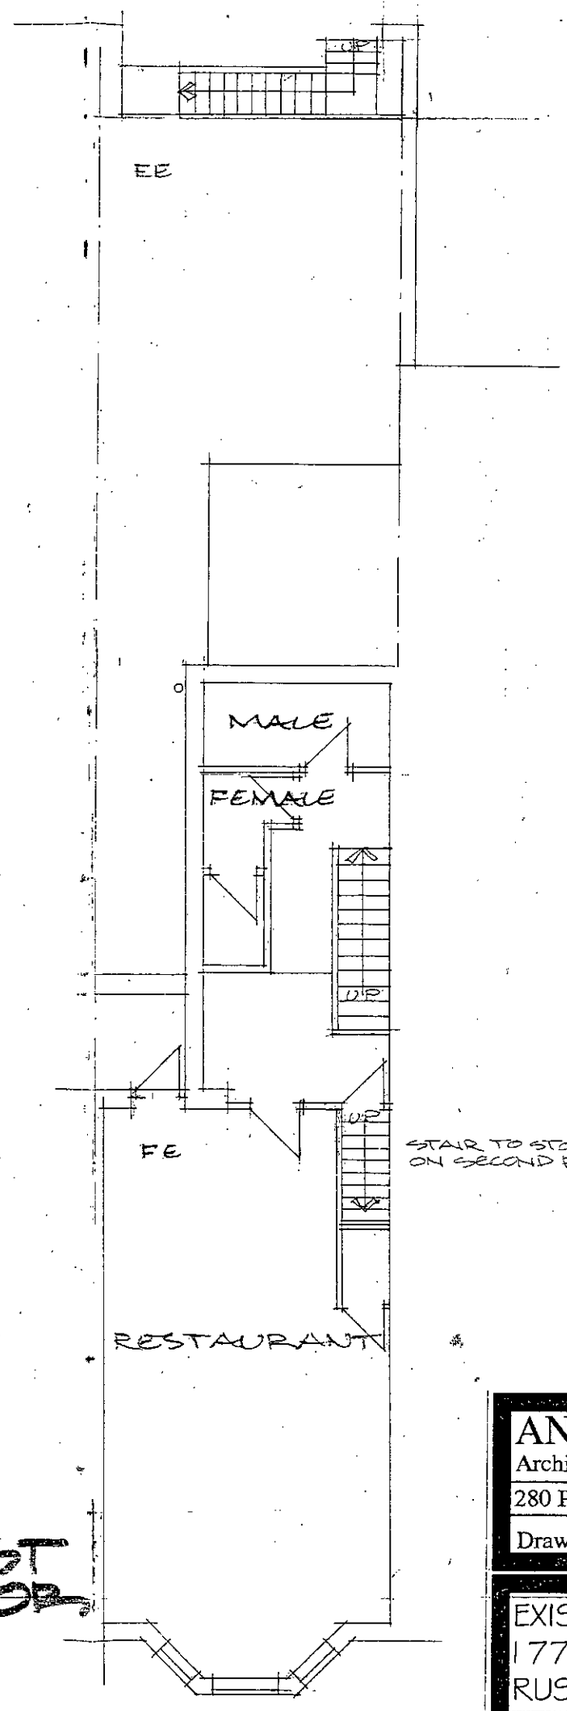


FIRST FLOOR.

PLANNING AND BUILDING CONTROL
06 SEP 2013


ANTHONY PARKINSON
Architectural And Interior Design Services
280 Palatine Road, Northenden, Manchester, M224FR. Tel 0161 945 8766

Drawn A.D.Parkinson	Scale 1 : 100	Date August 2013	Drg 01


EXISTING PLANS
177 WILMSLOW ROAD
RUSHOLME, MANCHESTER. M14 5AP.

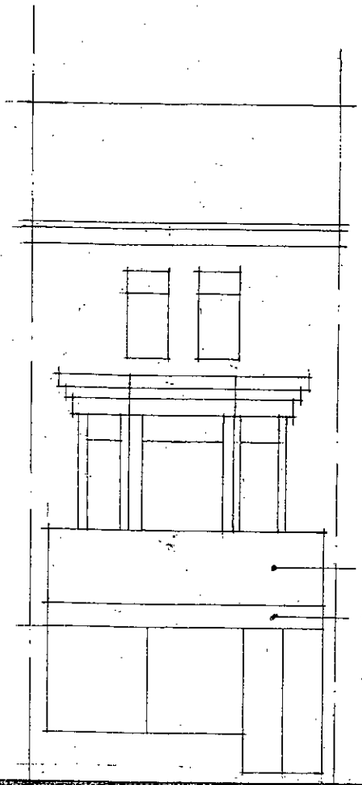

FRONT ELEVATION.

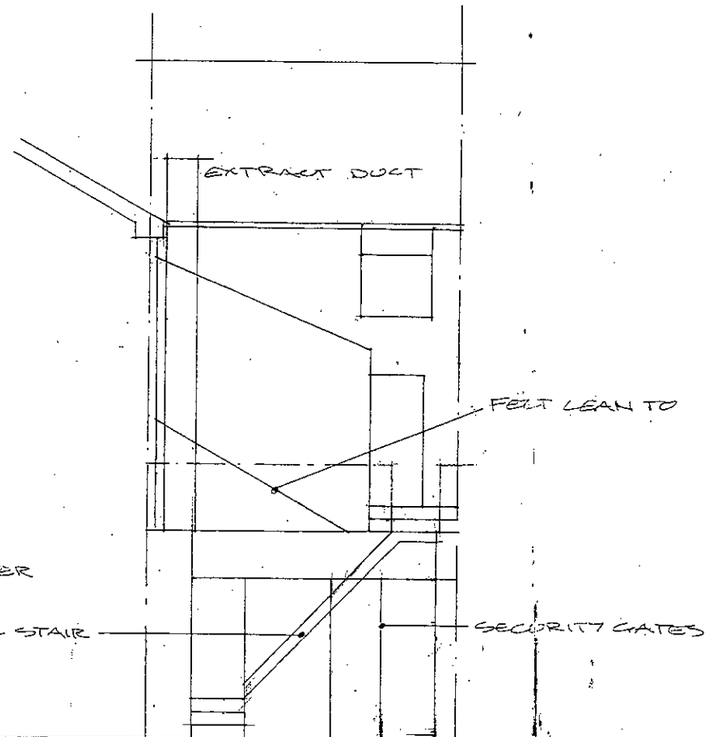

REAR ELEVATION.

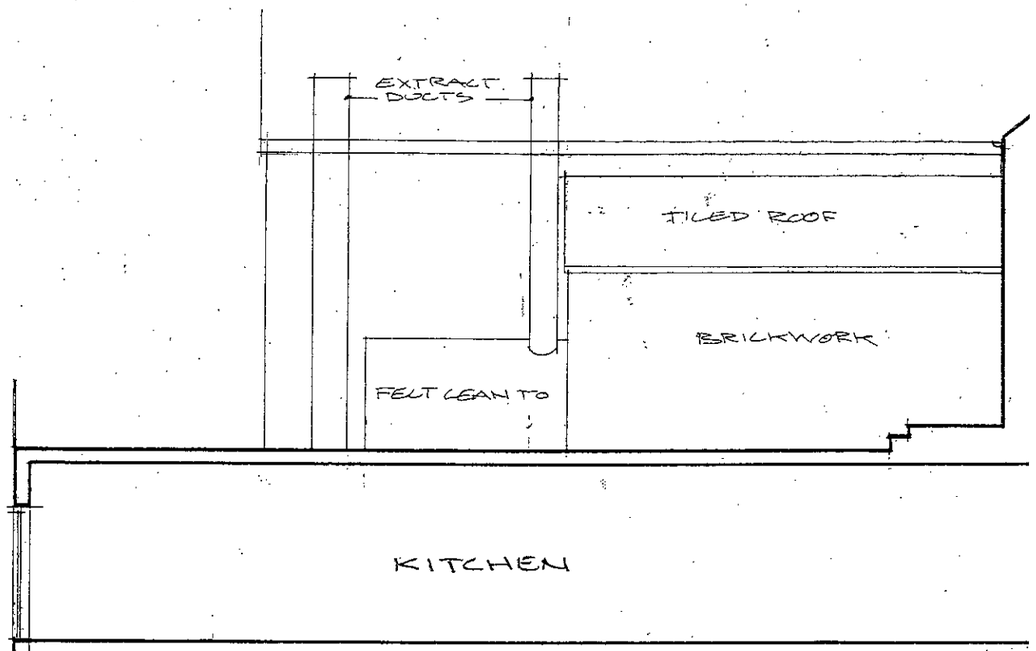

SIDE ELEVATION.

PLANNING AND BUILDING CONTROL
06 SEP 2013

ANTHONY PARKINSON
Architectural And Interior Design Services
280 Palatine Road, Northenden, Manchester, M224FR. Tel 0161 945 8766

Drawn A.D.Parkinson	Scale 1 : 100	Date August 2013	Drg 02

EXISTING ELEVATIONS
177 WILMSLOW ROAD
RUSHOLME, MANCHESTER. M14 5AP.