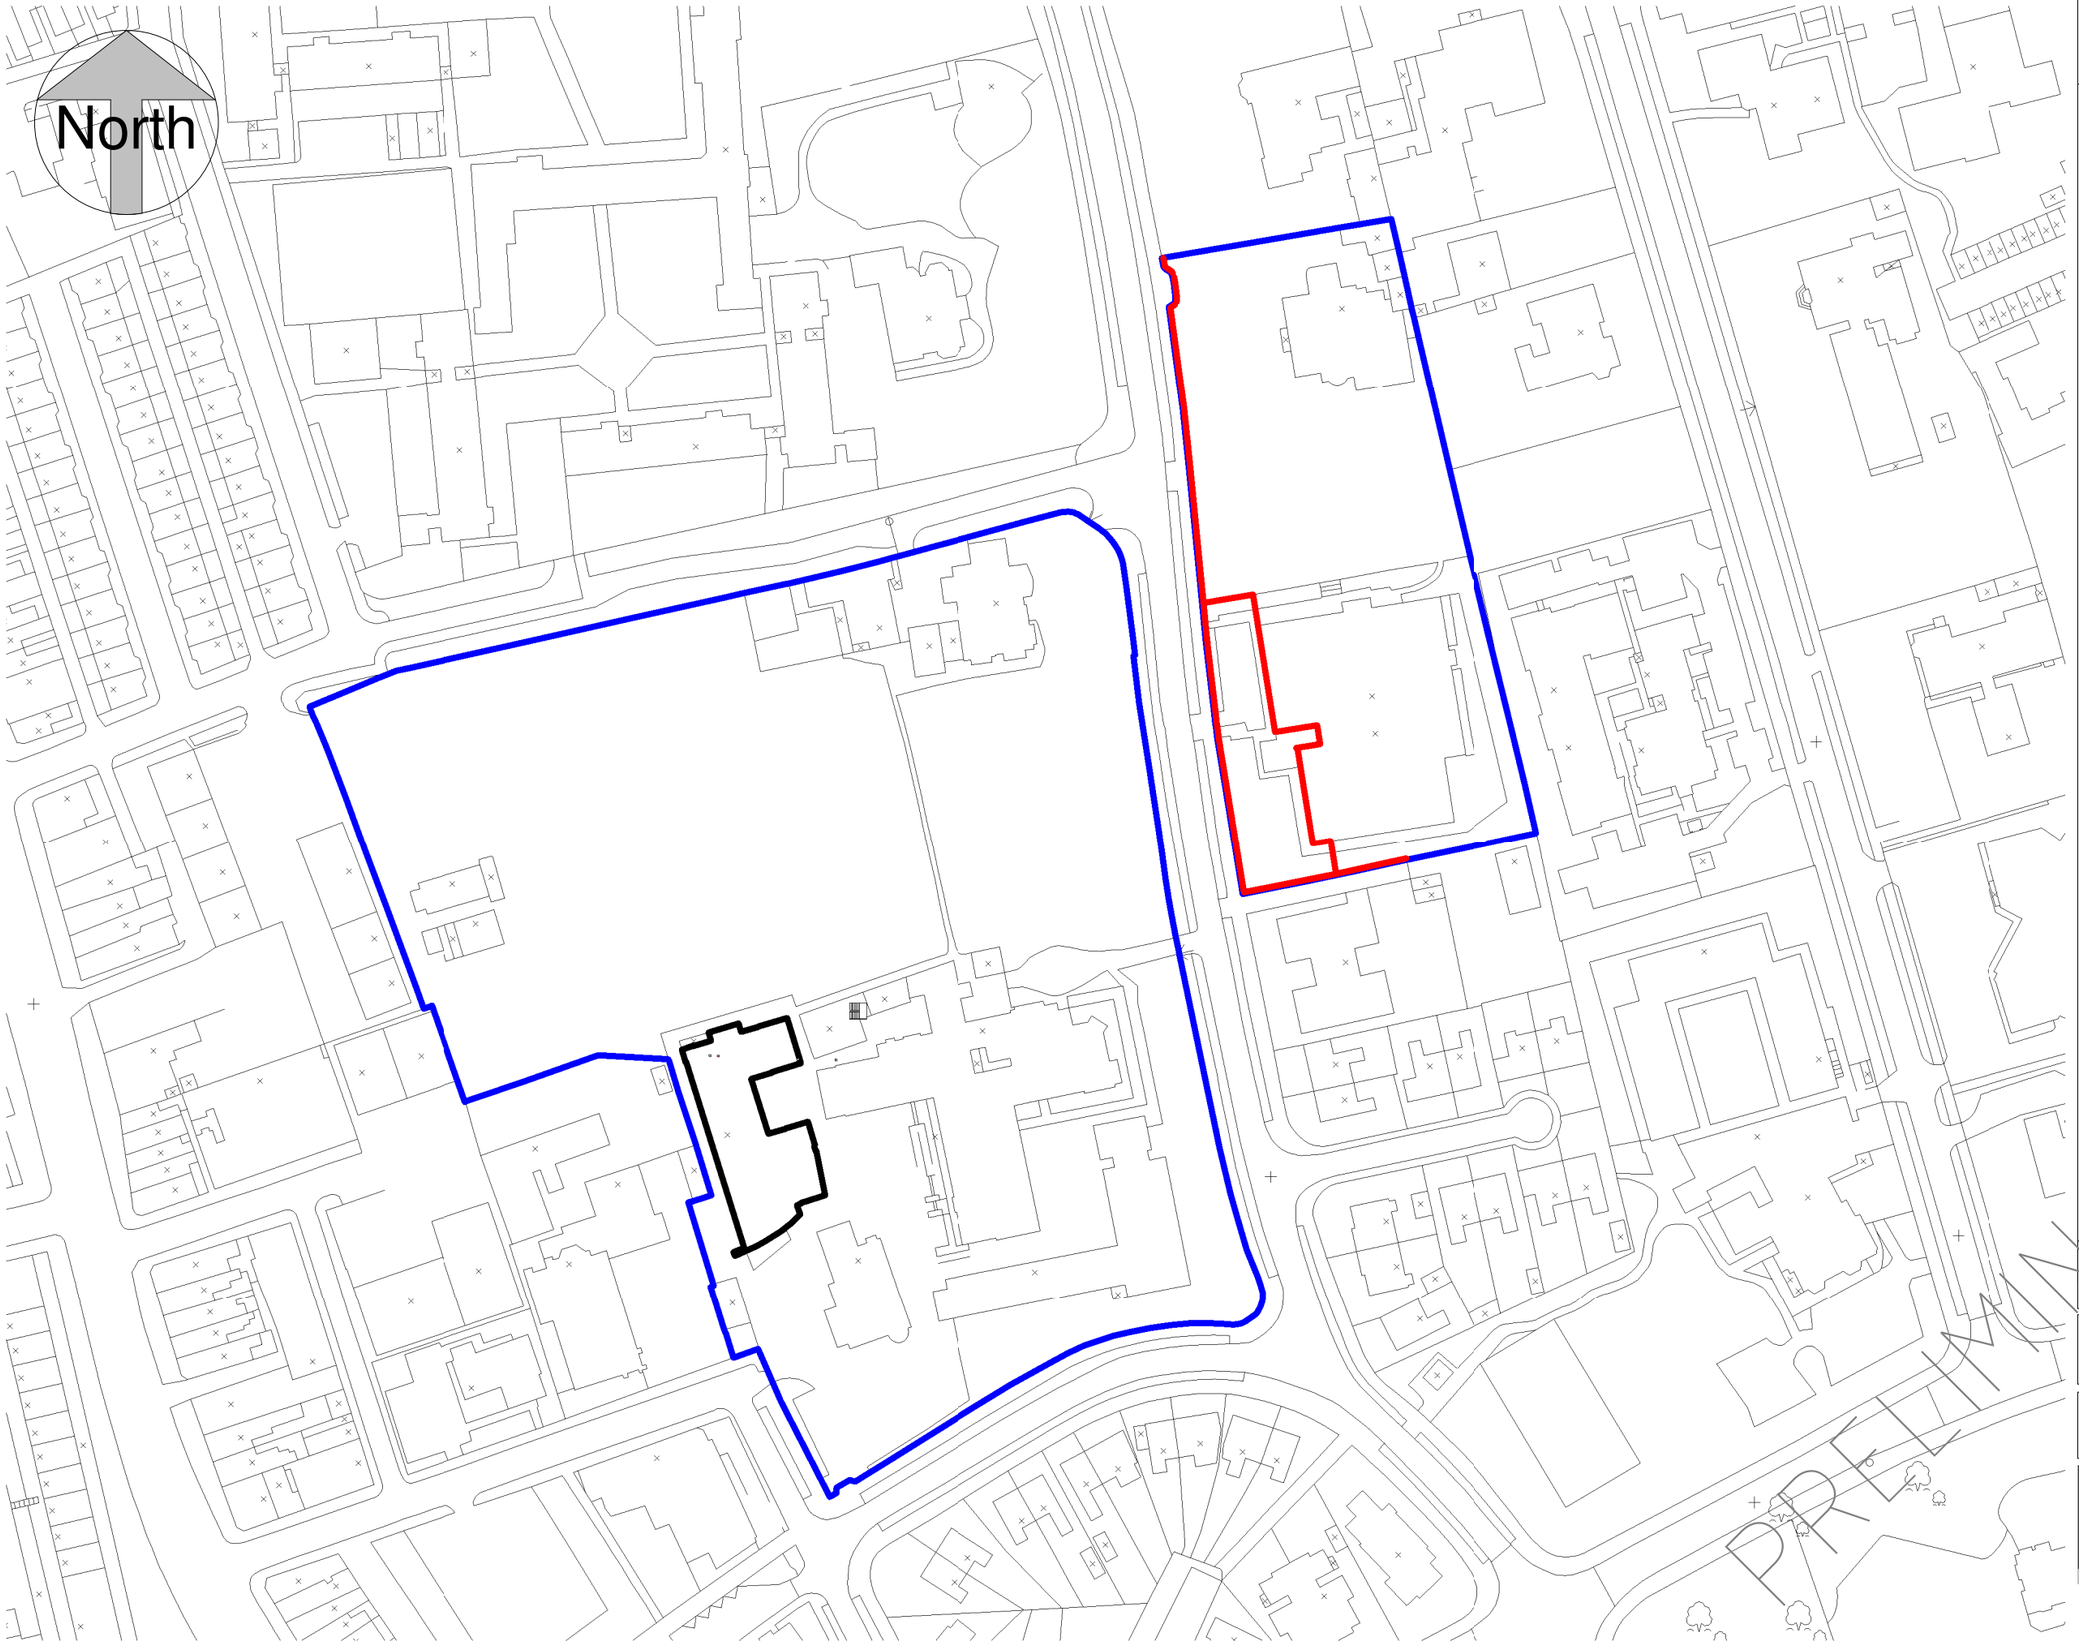

NOTES
The Contractor is to check all dimensions and conditions on site
before commencing. Do not scale from this drawing.
This drawing remains the copyright of POZZONI LLP.

KEYPLAN

Rev	Description	By	Date
A	Extent of walls to be replaced added	LBL	13.03.12

- [x] Feasibility
- [ ] Design
- [ ] Tender
- [ ] Contract
- [ ] Construction
- [ ] As Built

Scale 1 : 1250 @ A3
Model LBL Sheet LBL
Checked CSM
Issue Date 01/12/11 Rev
Drg. No. P3200 - 900 A

Client Xaverian College

Job Redclyffe Building Proposals

Drawing Site Location Plan

PRELIMINARY

POZZONI

T 0161 928 7848
F 0161 926 9428
E architects@pozzoni.co.uk

2 Woodville Road
Altrincham
WA14 2FH

C:\Revit Local Files\P3200 - Redcliffe PLANNING - Central_lbrownlloyd.rvt
19/03/2012 14:30:40