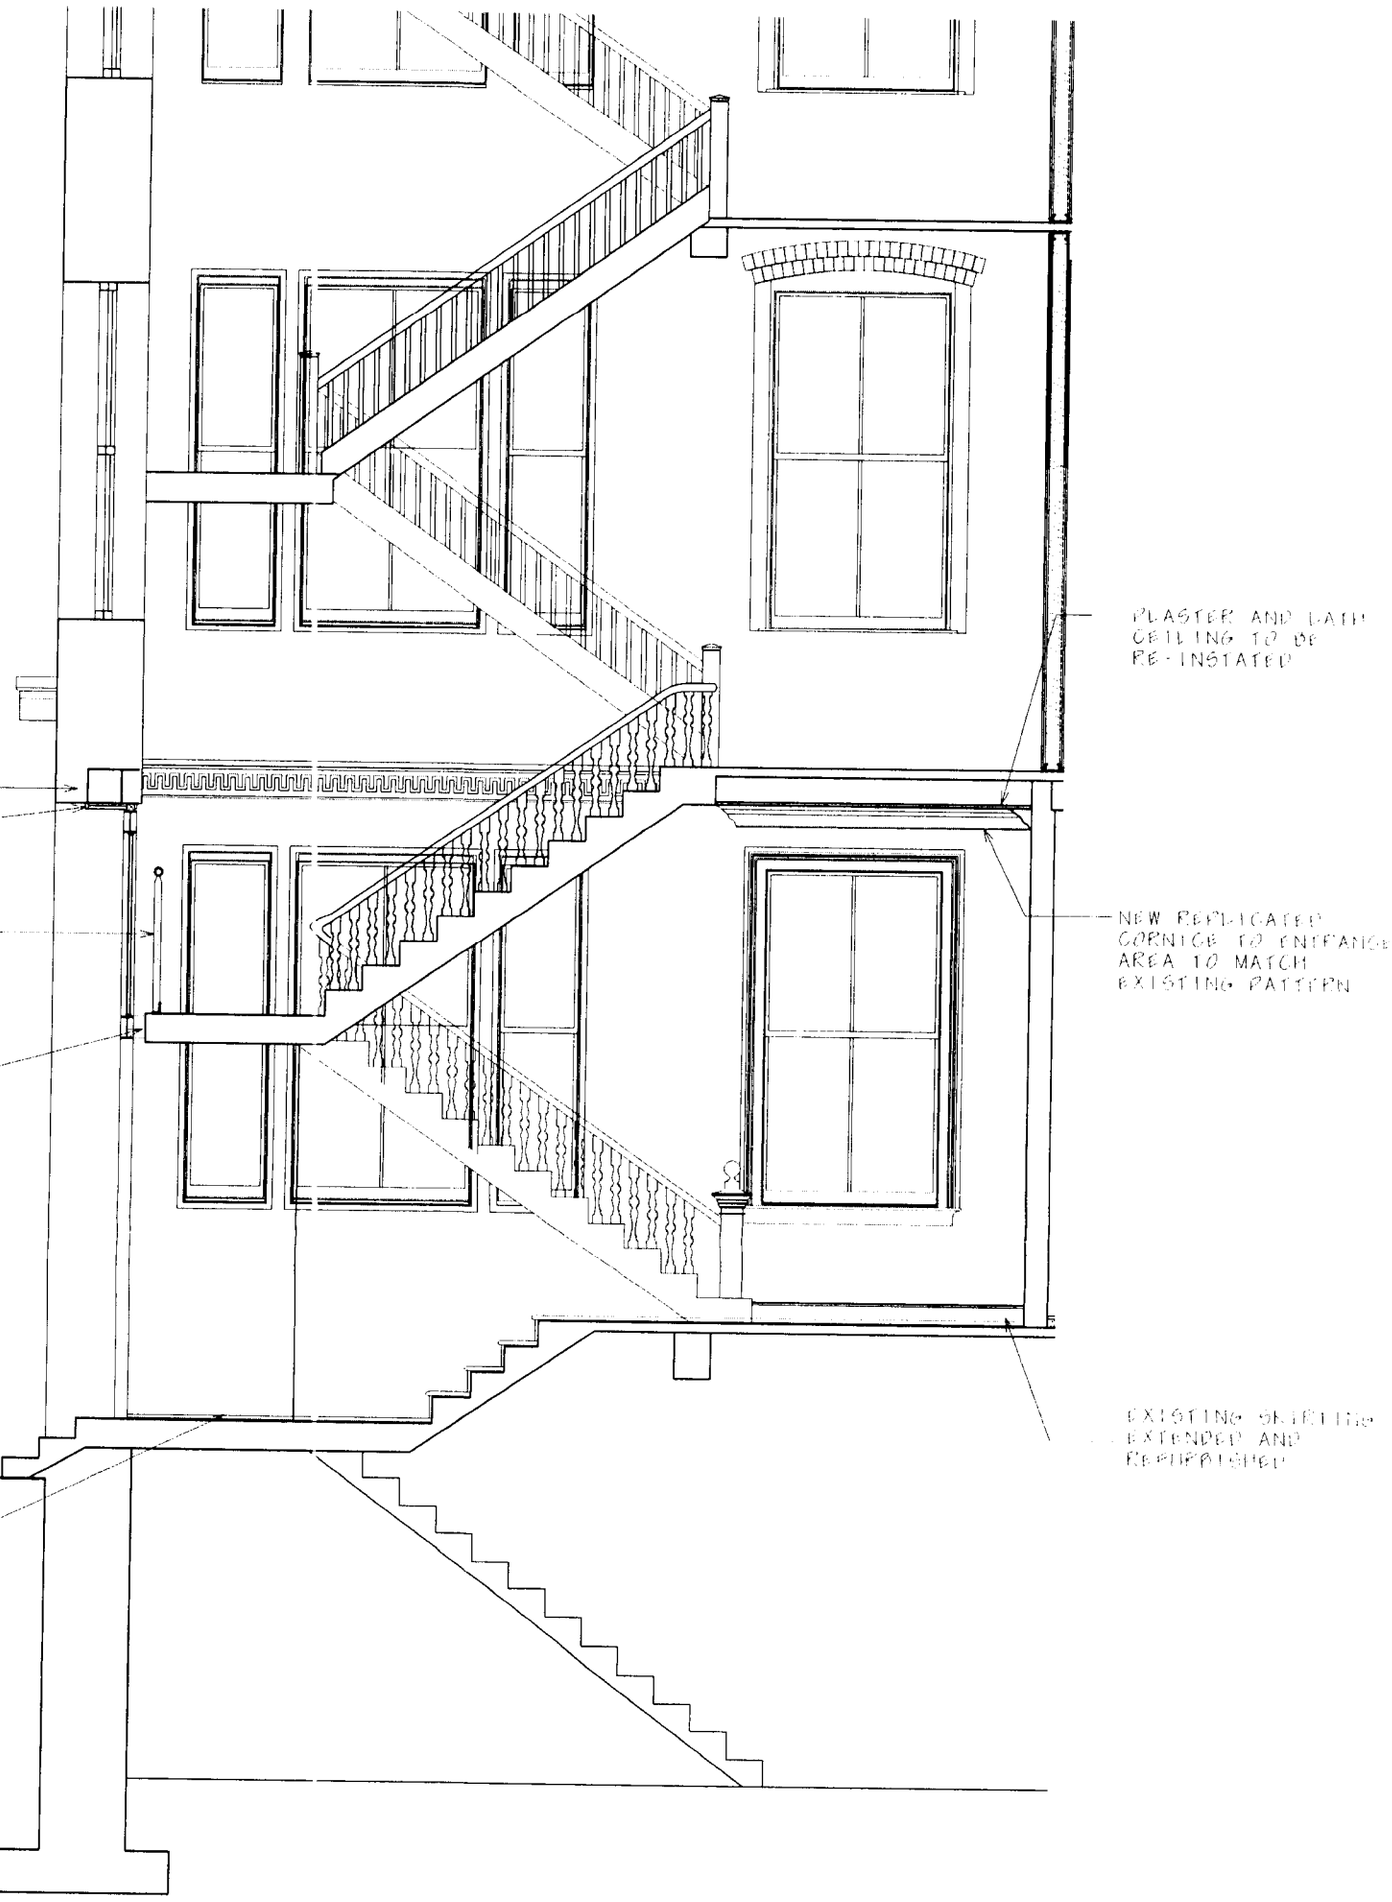

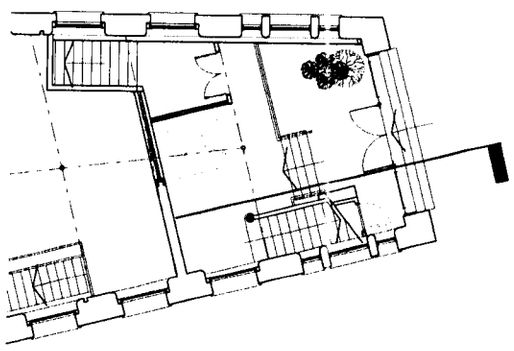

Section Key

PLANNING

ACK'D

RECD 19 MAR 2009

	ISSUE RECD	DATE
M		
M		
M		

FOR

C 02/09 window detail amended
B 12/08 Glazed entrance and balustrade amended
A 07/08 Signage lighting removed

linberg
design associates limited
1 - 5 The Downs, Altrincham Cheshire, WA14 2QD
(t) 0161 923 0396/0397 (f) 0161 923 0391 (e) mail@linberg.co.uk

Project Title :
Bradley House
Newton Street
Manchester M1
Mr Chowdhary

Drg Title :
Proposed entrance section

Drg No. :	Revision :
PP08	C
Scale : 1:50 @ A3	Drawn By / Date : JML