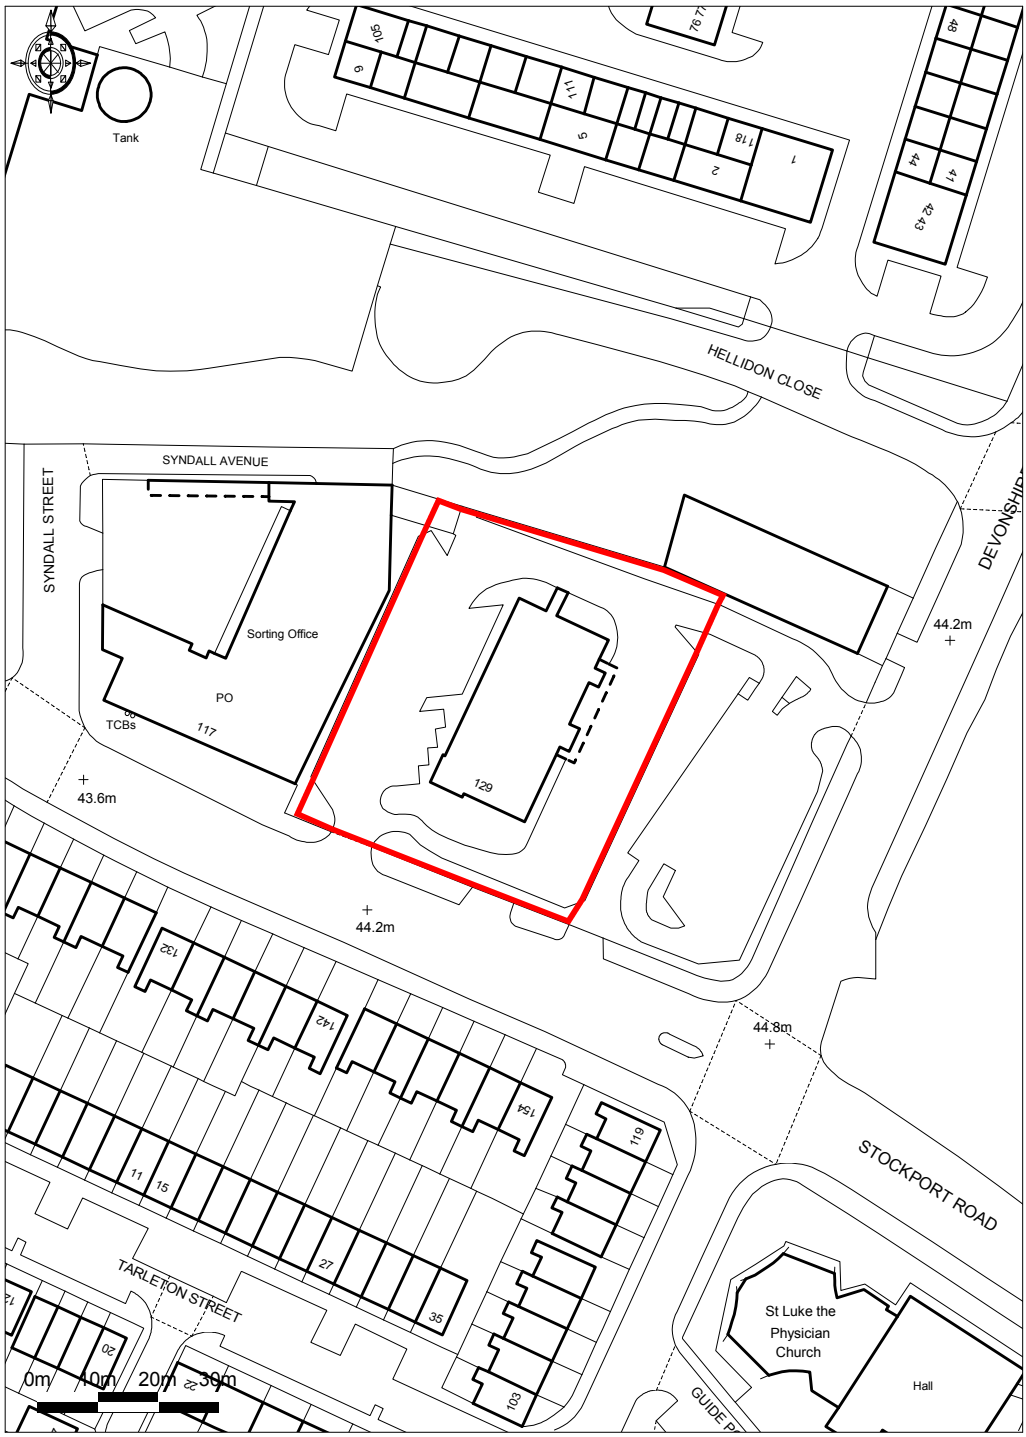


Ordnance Survey © Crown Copyright 2012. All rights reserved. Licence number 100020449.
Getmapping plc 2012. Plotted Scale - **1:1250**

Promap®

SAVHD01 - Site Location Plan
McDonald's Restaurants Ltd, Ardwick, Manchester