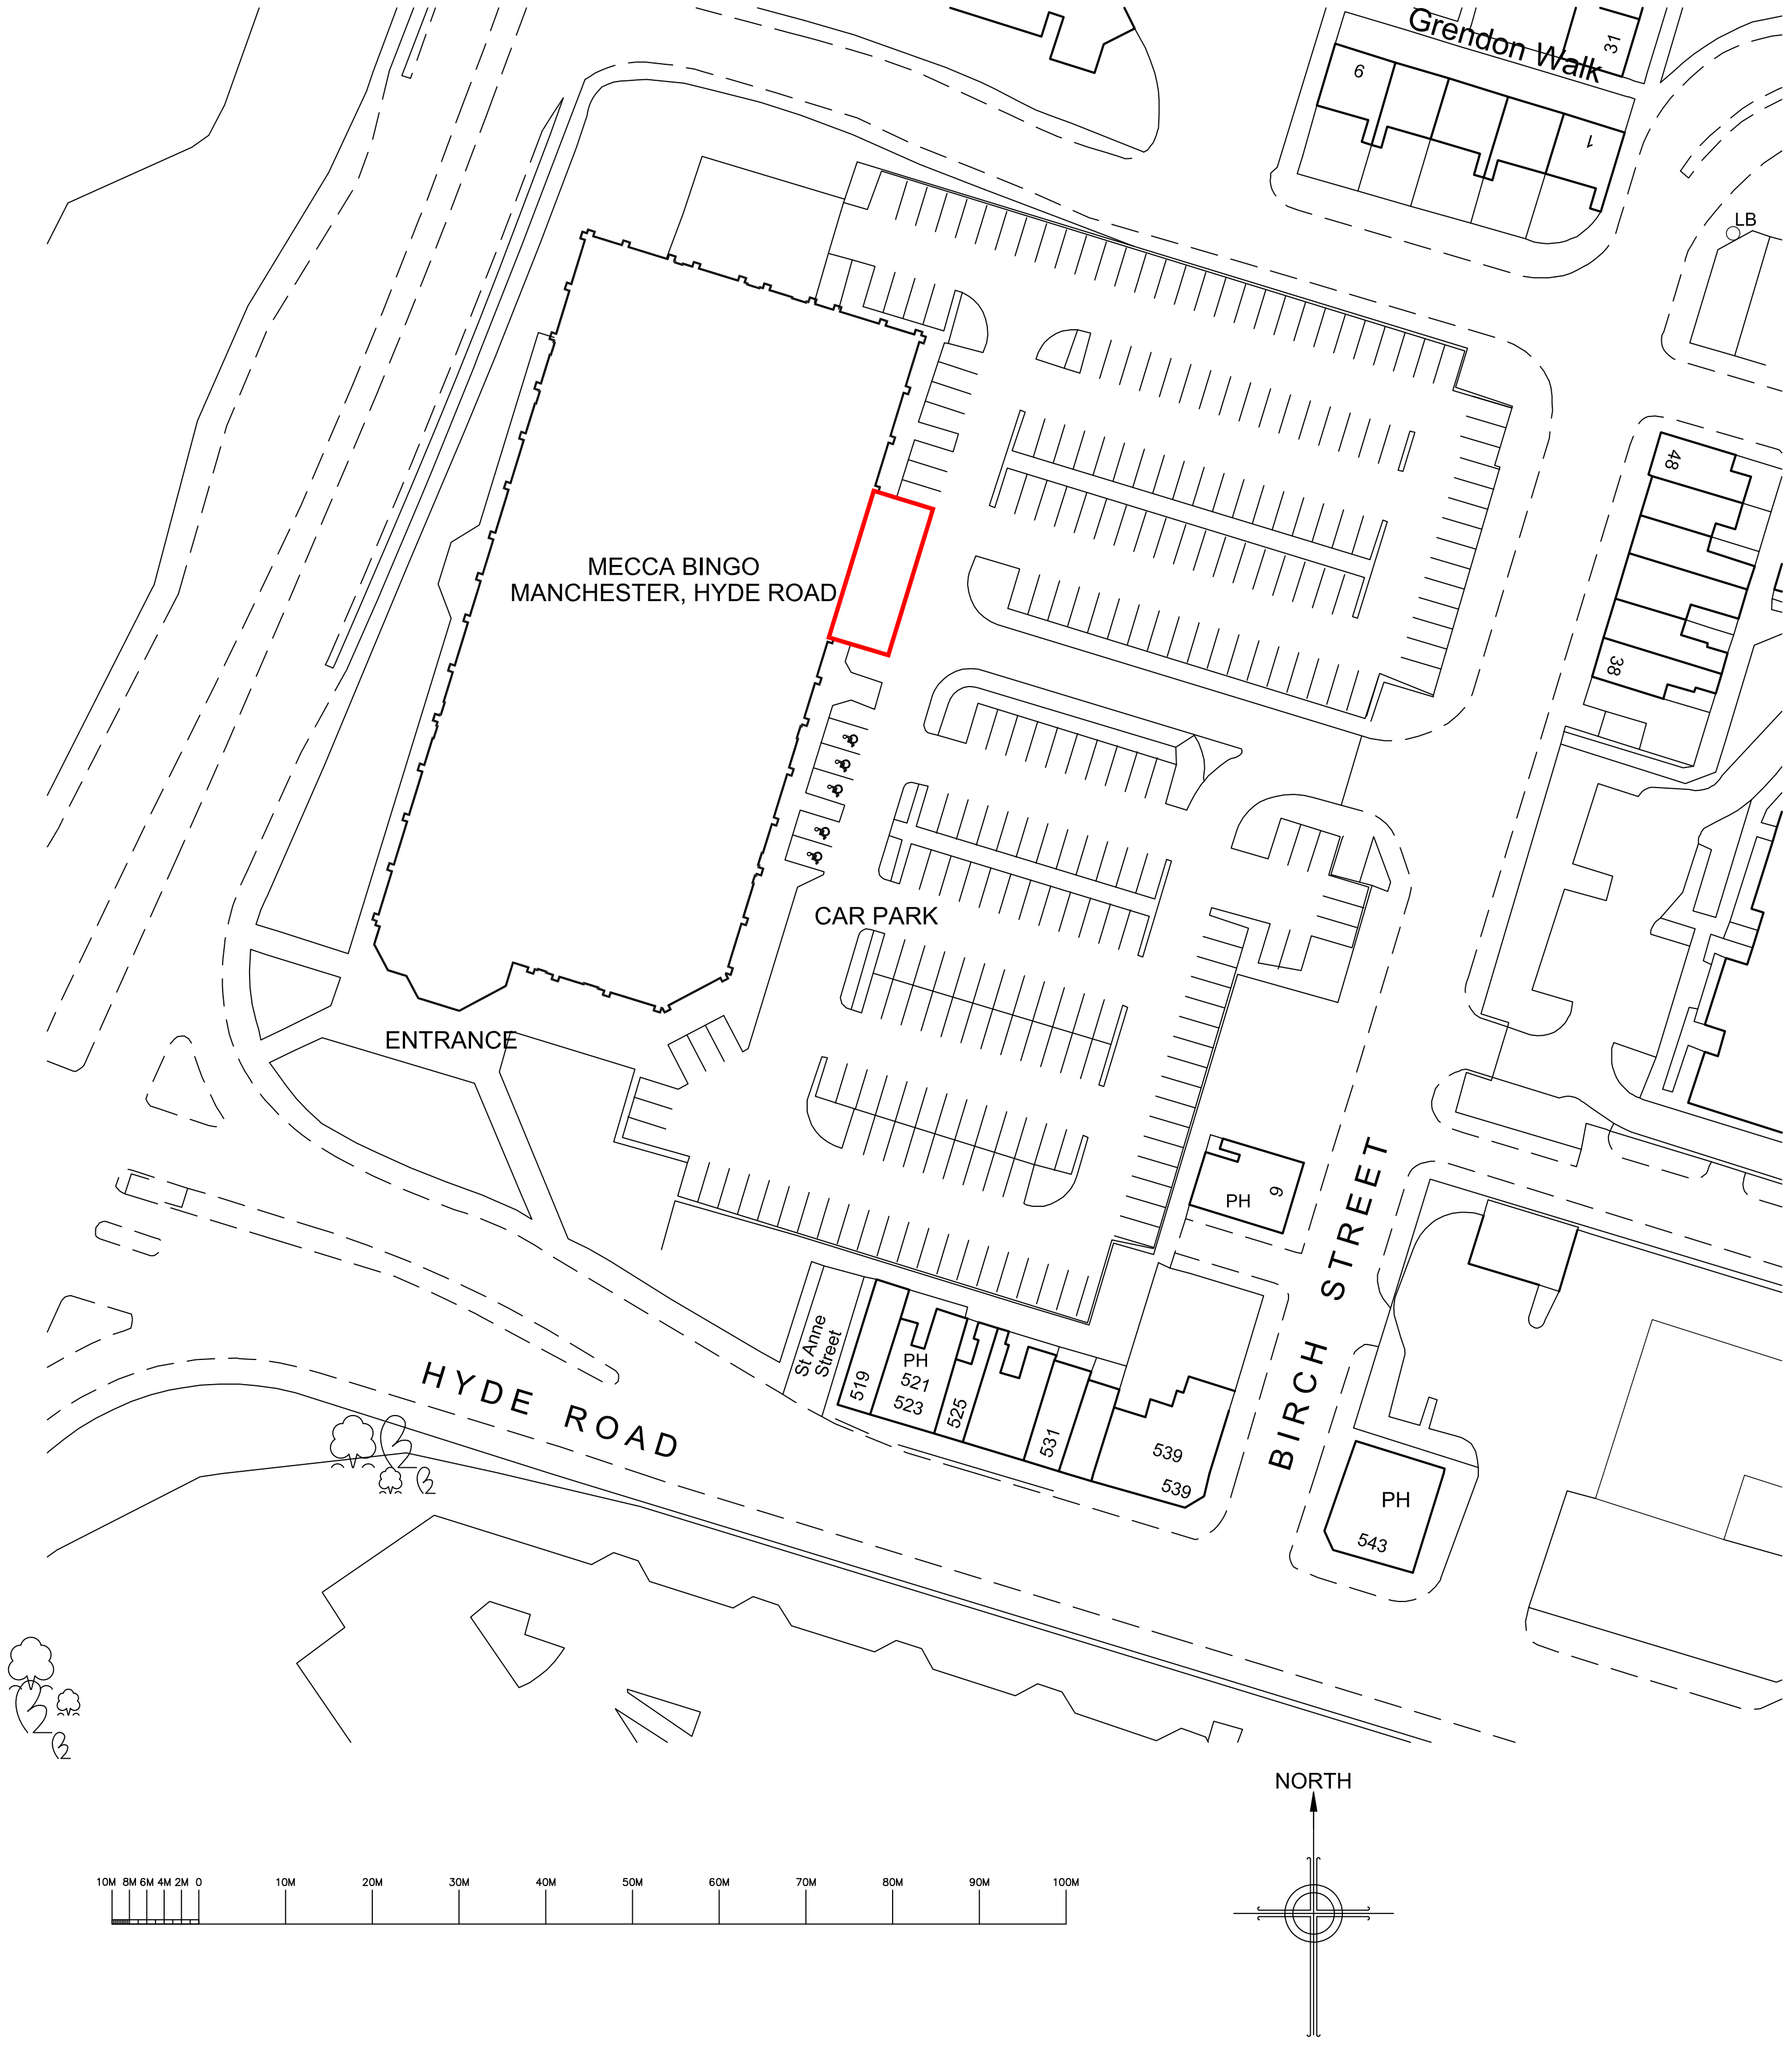


REV	DATE	DESCRIPTION
A	1.7.12	Red line extended to cover location of second canopy.

Notes
All dimensions and levels to be checked on site by contractor prior to preparation of shop drawings and commencement of work on site.

Dimensions must not be scaled from this drawing.

All dimensions are in millimetres unless stated otherwise.

This drawing and the copyrights and patents therein are the property of the Designer and may not be used or reproduced without consent.

This drawing is to be read in conjunction with all relevant consultants' and/or specialists' drawings/documents and any discrepancies or variations are to be notified to the Designer before the affected work commences.

CADdesign
architectural & interior design consultancy
73 Framingham Road
Brooklands
SALE
Cheshire
M33 3RH

tel 0161 973 2635
fax 0161 718 6055
mobile 07774 954 383
email cathydore@c-a-d-design.co.uk

Project:
MECCA BINGO CLUB, MANCHESTER HYDE RD,
477 Hyde Rd,Gorton ,Manchester M12 5FL

Drawing title:
SITE PLAN

Scale:	Status:
1:500	
Drawn by:	Date:
C.A.DORE	MAY 2012
Project no: 12/3127	Drawing no: 05 / Revision: A