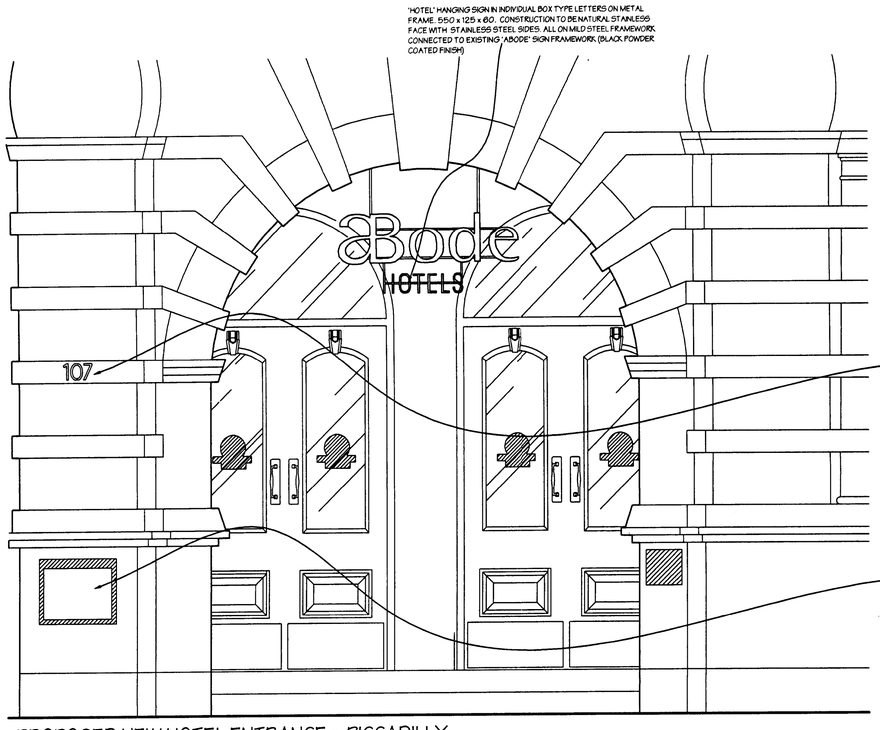

PROPOSED NEW HOTEL ENTRANCE ~ PICCADILLY
SCALE 1: 50

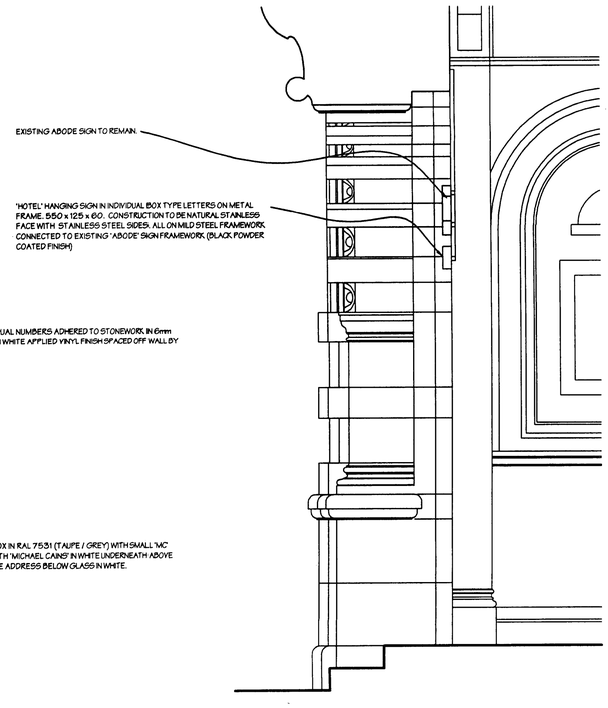

SECTION THRU HOTEL ENTRANCE 1:20

SIGNS 9B & 9C ETCHED GRAPHICS TO DOOR GLAZING.

- All dimensions must be checked on site by the contractor prior to construction
- Do not scale off this drawing for construction purposes
- Any discrepancies between drawings and / or specifications should be reported to the designer prior to any work commencing

Rev.	Date:	Amendments:	Drg By:

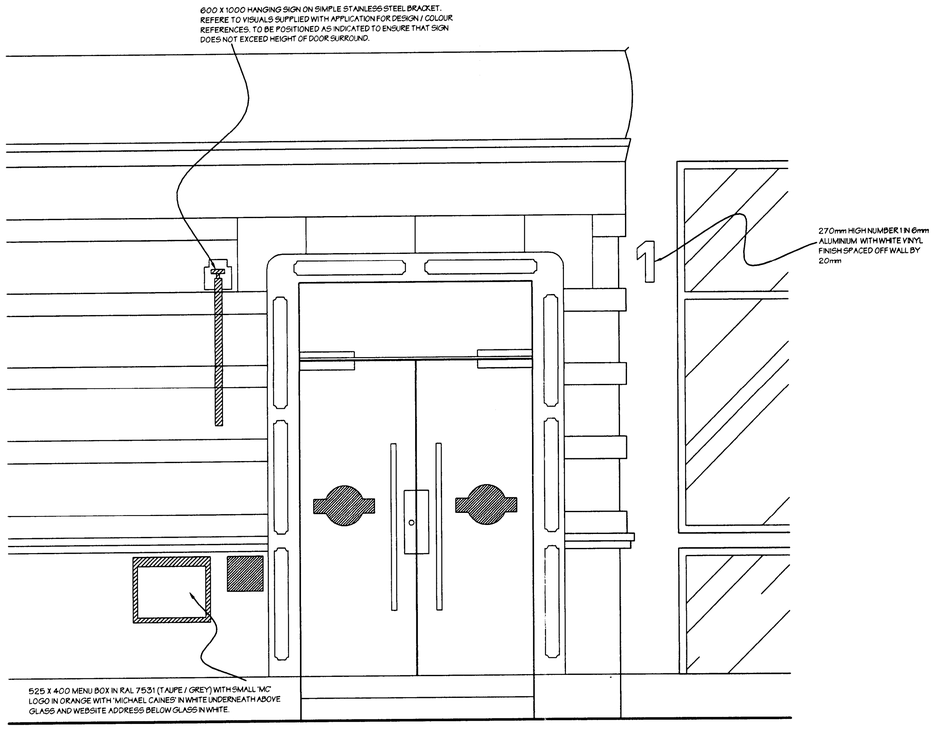

PROPOSED NEW RESTAURANT ENTRANCE ~ LENA STREET
SCALE 1: 50

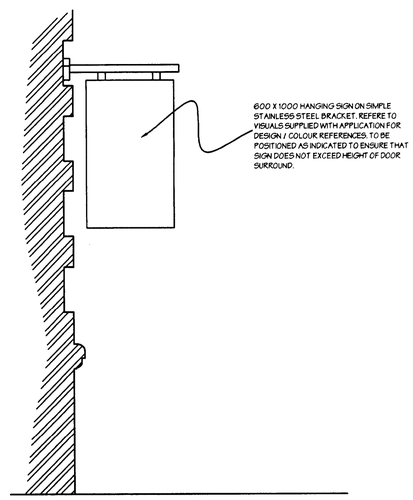

SECTION THRU BANDING TO SIDE
OF RESTAURANT / CHAMPAGNE BAR ENTRANCE 1:20

ACK'D		
REPLIED		
RECD 14 JAN 2009		
M	ACK'D	DATE
M		
M		
FOR ACTION		

plumtree■mee

interior design & architecture

The Old School House, st. Joseph's Street, Tadcaster, LS24 9HA
Tel: 01937 530 172 Fax: 01937 833 925
www.plumtreemee.co.uk

Checked by Designer: Checked by Manager:

Scale: 1:50 / 1:20 | Drawn By: TJM | Date: JAN '09

Title:
PROPOSED SIGNAGE DETAILS TO ENTRANCES
ROSSETTI HOTEL
MANCHESTER

Client:
ABODE HOTELS

Drawing No:
A1065/20.17

© PlumtreeMee Ltd