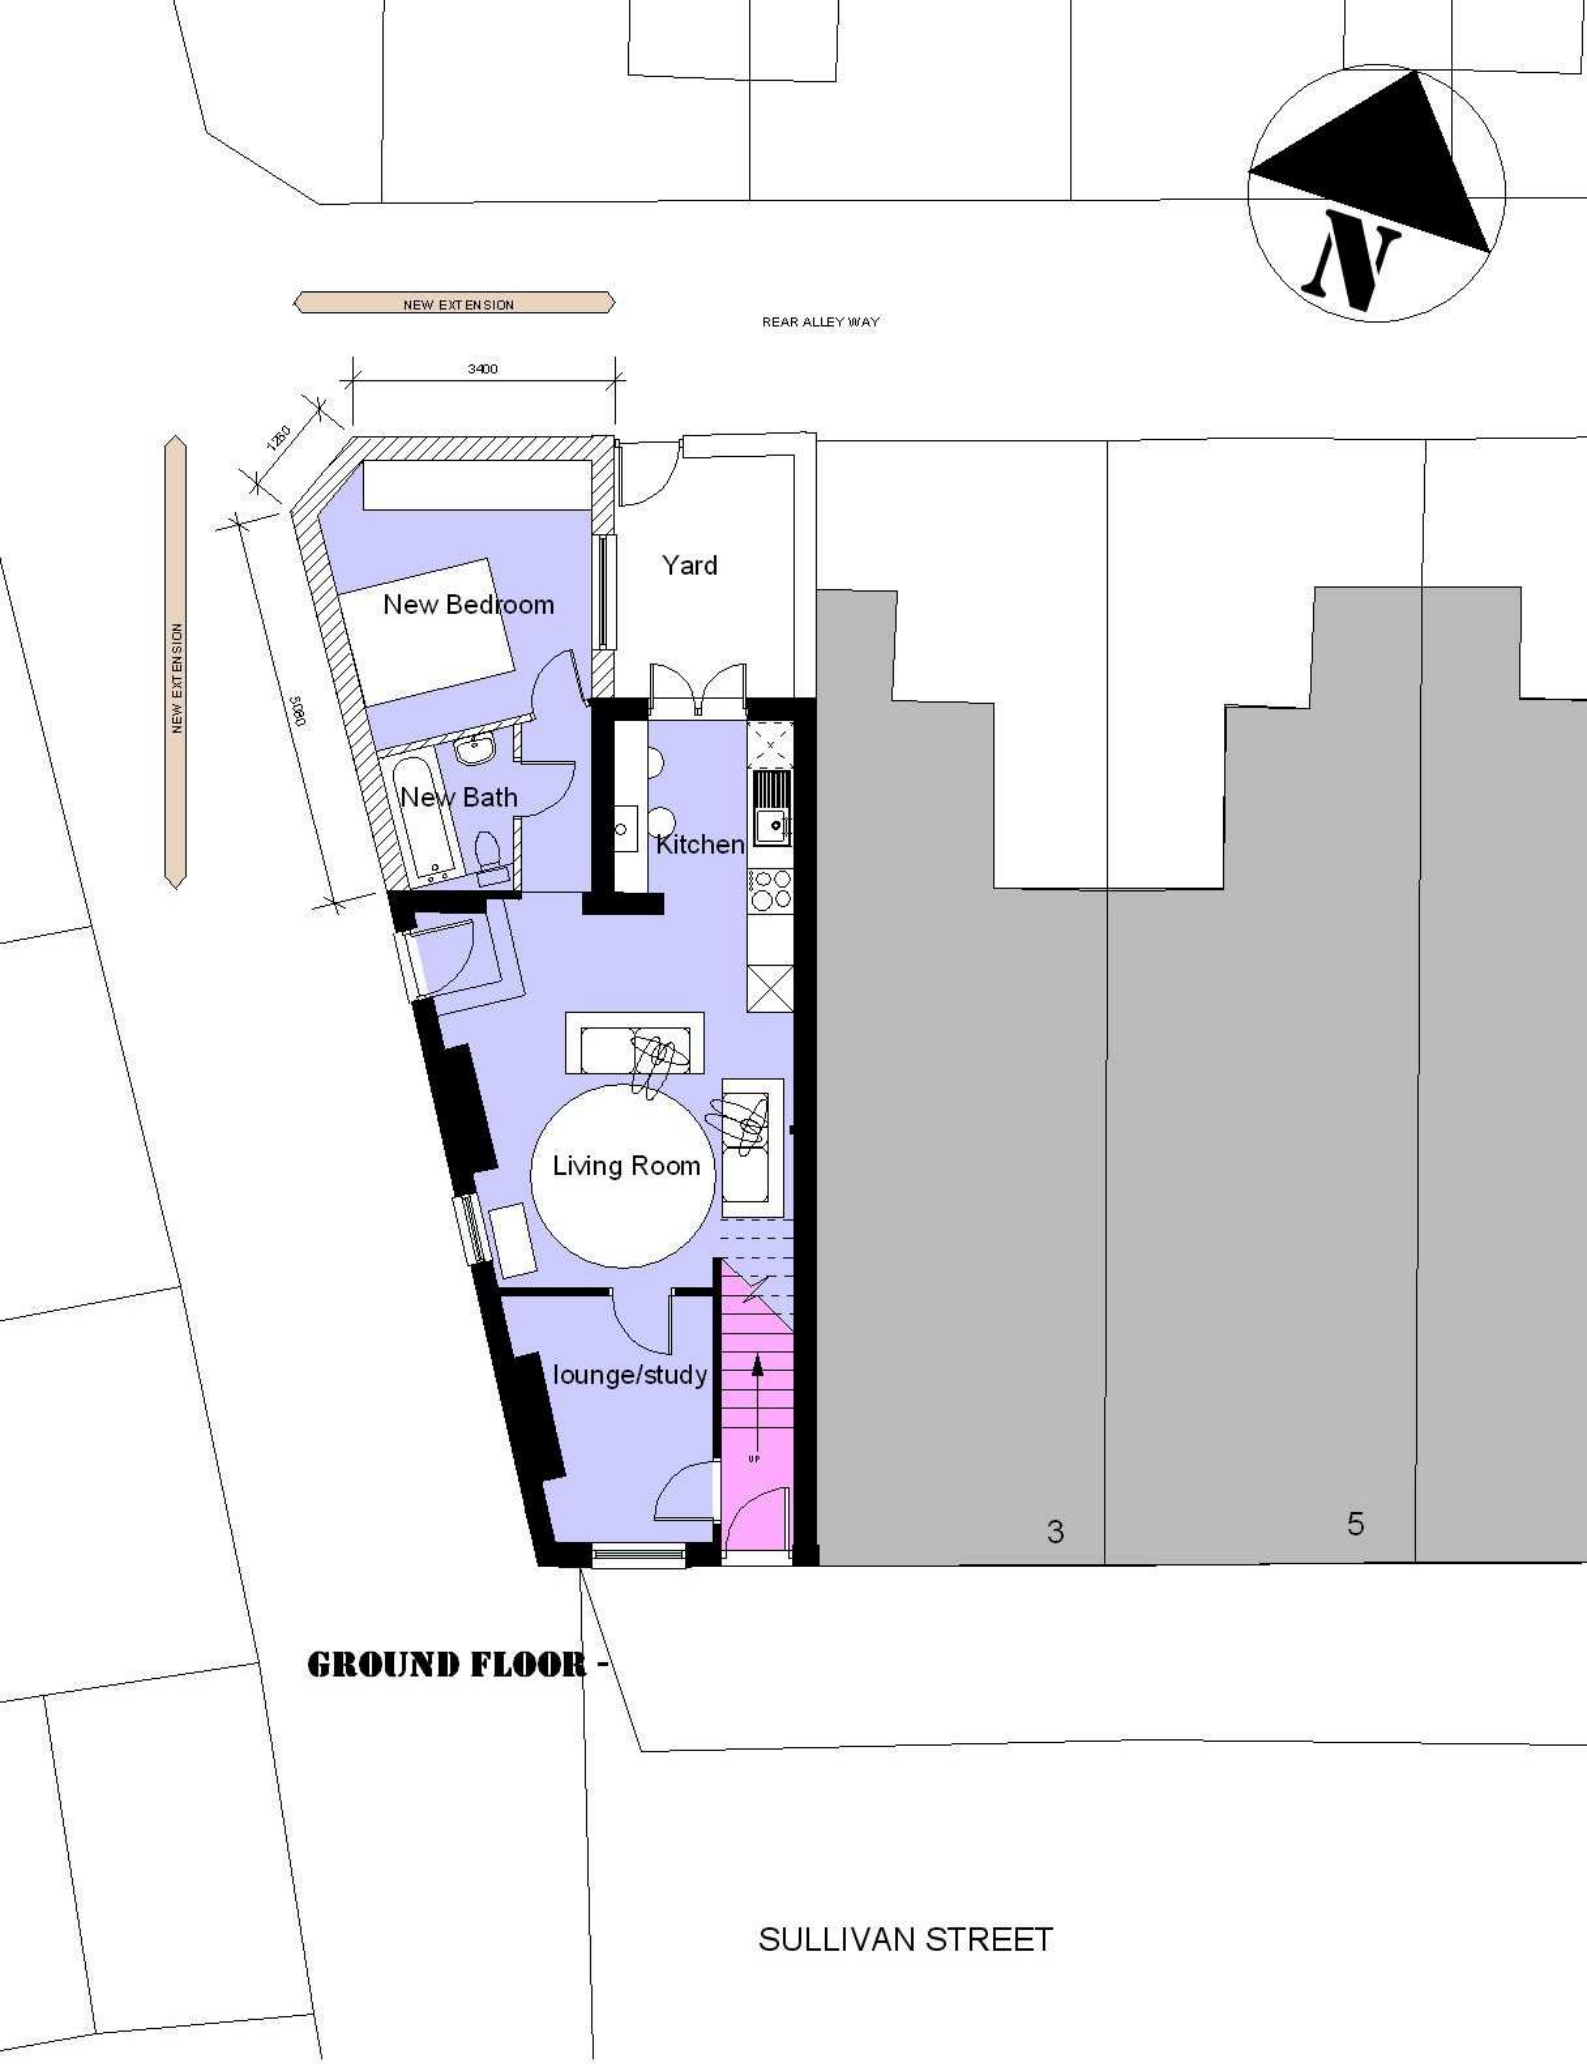


GROUND FLOOR -

SULLIVAN STREET

04 1 SULLIVAN STREET - PLAN AS PROPOSED

Scale 1:100 @ A4 **Drawn: May 2012**

D@C DESIGN
ARCHITECTURE AND PLANNING
0776 452 3545 0161 425 3934